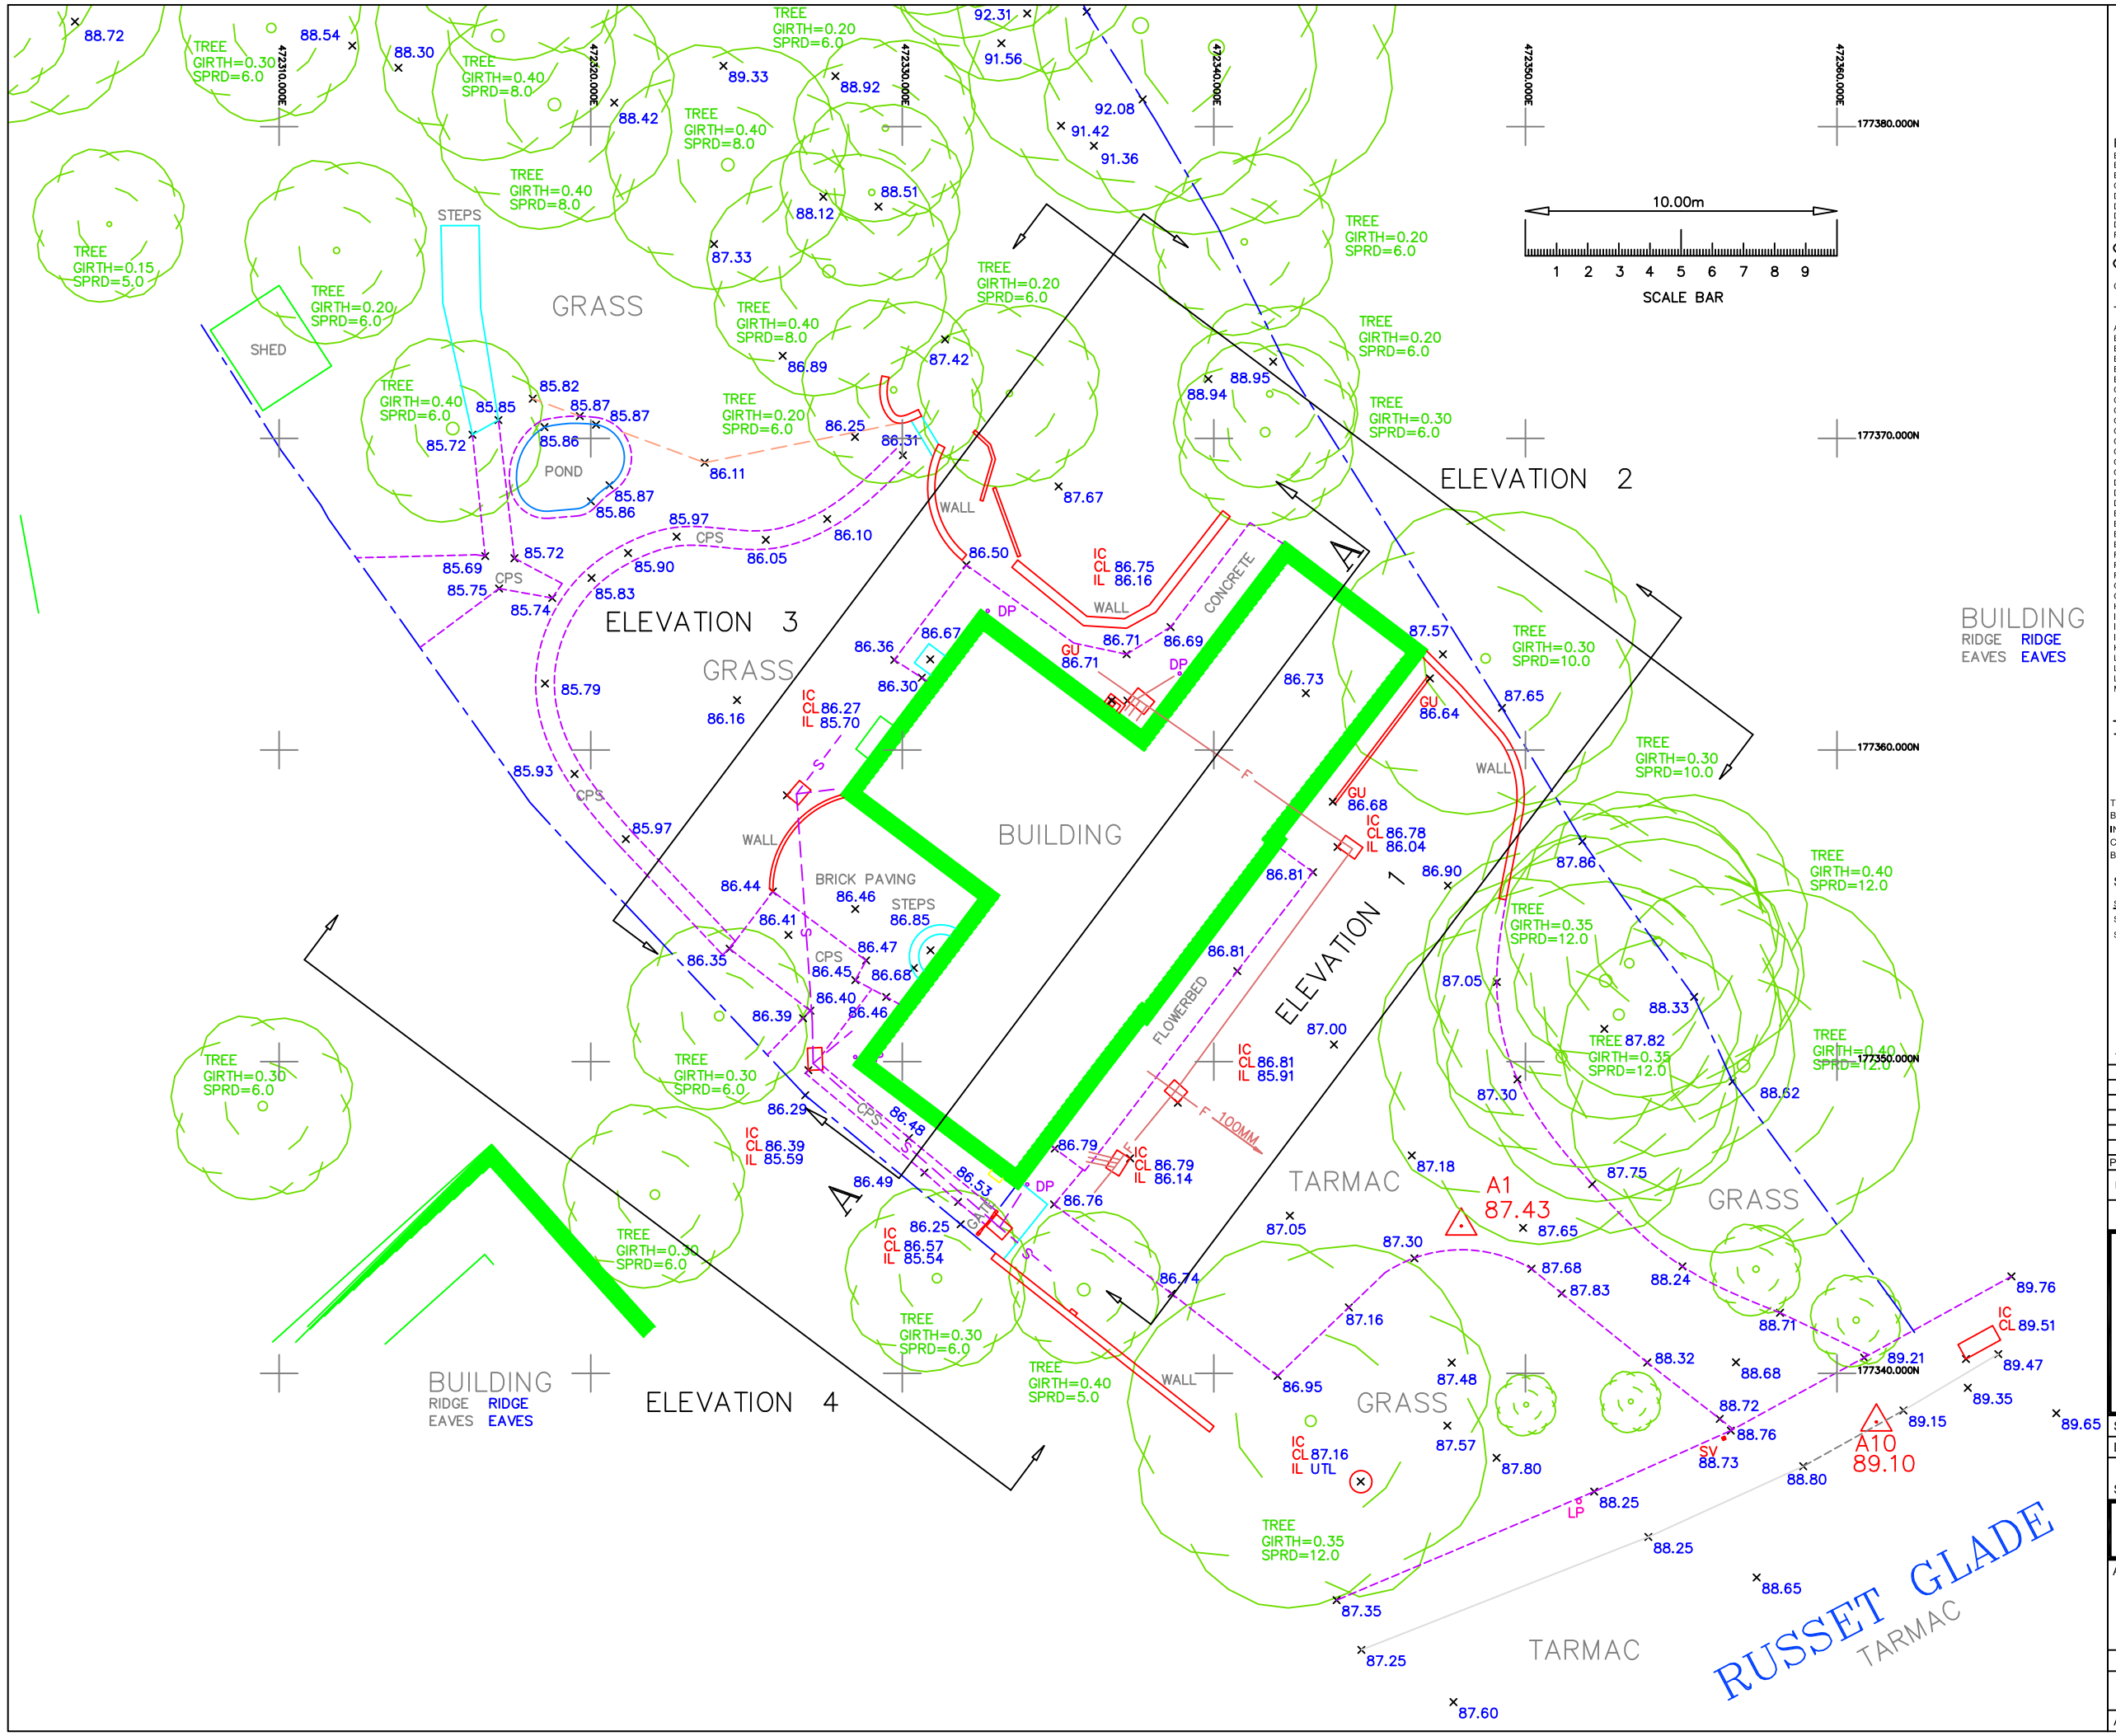


Building Abbreviations

BL	Basement Level	HD	Heating Duct
BH	Beam Soffit Height	H	Height
BSL	Beam Soffit Level	RWP	Rain Water Pipe
C	Cill Height from FFL	SL	Soffit Level
DP	Down Pipe	SVP	Soil and Vent Pipe
DPC	Damp Proof Course	VP	Vent Pipe
DH	Door Height	W	Window Height from cill
DHL	Door Head level		Direction of Floor Joist Span
FFL	Finished Floor Level	C Level	Cill Level
2100	Floor to Ceiling Height or Ceiling Level	H Level	Window Head Level
25.56			Detail Approx.
		CSU	Ceiling slopes up
CH	Ceiling Height	F-H	Floor - Window head Ht

Topographical Abbreviations

A/R	Assumed Route	MKR	Marker
BH	Borehole	MT	Mercury Telecom Cover
BOL	Bollard	OHC	Overhead Cable
BT	British Telecom Cover	OHP	Overhead Pipe
BW	Barbed Wire Fence	OSBM	Ordnance Survey Bench Mark
BWK	Brickwork	PB	Post Box
CATV	Cable TV Cover	PGM	Permanent Ground Marker
CB	Close Boarded Fence	PR	Post & Rail Fence
CCTV	Closed Circuit TV	PW	Post & Wire Fence
CHLK	Chainlink Fence	PWM	Post & Wire Mesh Fence
CHPL	Chestnut Paling Fence	RE	Roddling Eye
CL	Cover Level	RG	Road Gully
CM	Cable Marker	RN	Road Name
CP	Catch Pit	RS	Road Sign
CPL	Catch Pit Base Level	RW	Retaining Wall
DIA	Diameter	RWP	Rain Water Pipe
DK	Drop Kerb	SAP	Sapling
DP	Down Pipe	SC	Stop Cock
EJB	Electricity Junction Box	SPR	Spread
EC	Electricity Cover	STA	Traverse Station
EP	Electricity Pole	SV	Stop Valve
ER	Earthing Rod	SVP	Soil Vent Pipe
FH	Fire Hydrant	SW	Storm Water
FIG	Feed Into Ground	TB	Telephone Box
FW	Foul Water	TBM	Temporary Bench Mark
GU	Gully	TFR	Taken From Records
GV	Gas Valve	TJB	Telephone Junction Box
H	Height	TPT	Trial Pit
IC	Inspection Cover	TL	Traffic Light
IL	Invert Level	TP	Telephone Pole
IR	Iron Railing Fence	UTL	Unable To Lift
KO	Kerb Outlet	UTT	Unable To Trace
LB	Litter Bin	VP	Vent Pipe
LC	Lamp Column	WKH	Water Key Hole
LP	Lamp Post	WM	Water Meter
MH	Manhole	WV	Water Valve
		---	Approximate

Legend

F — Foul Water Pipe

S — Surface Water Pipe

THIS SURVEY DATA HAS BEEN PREPARED FOR THE CLIENT DETAILED BELOW TO AN AGREED SPECIFICATION, UNLESS OTHERWISE AGREED IN WRITING THE LIABILITY OF REED GEOMATICS LTD IS LIMITED TO THE CLIENT OR HIS APPOINTED AGENT AND DOES NOT EXTEND TO USE BEYOND THE LIMITATIONS OF THE SPECIFICATION.

Survey Station Information

STA No.	Easting	Northing	Level	Type
STN A1	472347.941	177344.727	87.43	Nail
STN A10	472361.265	177338.442	89.10	Nail

Notes

Grid: Survey is based on a modified Ordnance Survey National Grid (OSGB36), site centered (or centered on STN A1 where present) with a scale factor of 1 applied.

Values have been derived via GPS using the OS active network using the OSGM15 transformation and OSGM02 geoid model.

Level datum: Ordnance Datum Newlyn (ODN).

Rev	QA Check	Description	Date
5	-	-	-
4	-	-	-
3	-	-	-
2	-	-	-
1	-	-	-
0	GR	First Complete Issue	30-07-2018
Prelim	-	Preliminary - Not Complete	-

© Copyright Reed Geomatics Ltd 2018

SURVEYED BY
STH SURVEYS
16 St NICHOLAS DRIVE
SHEPPERTON
MIDDX
TW17 9LD

TEL 01932 221358
CELL 07939 100008
E-MAIL info@sthsurveys.com
www.sthsurveys.com

STH Surveys Is the trading name for Reed Geomatics Limited

SURVEYED	SR	CLIENT: Mr Muden
DRAWN	SR	
SCALE	1:200	

TOPOGRAPHICAL SURVEY

ADDRESS:
16 RUSSET GLADE
EMMER GREEN
RG4 8UJ

JOB No	DRAWING NUMBER
RG18 1803	01

A3 Sheet