



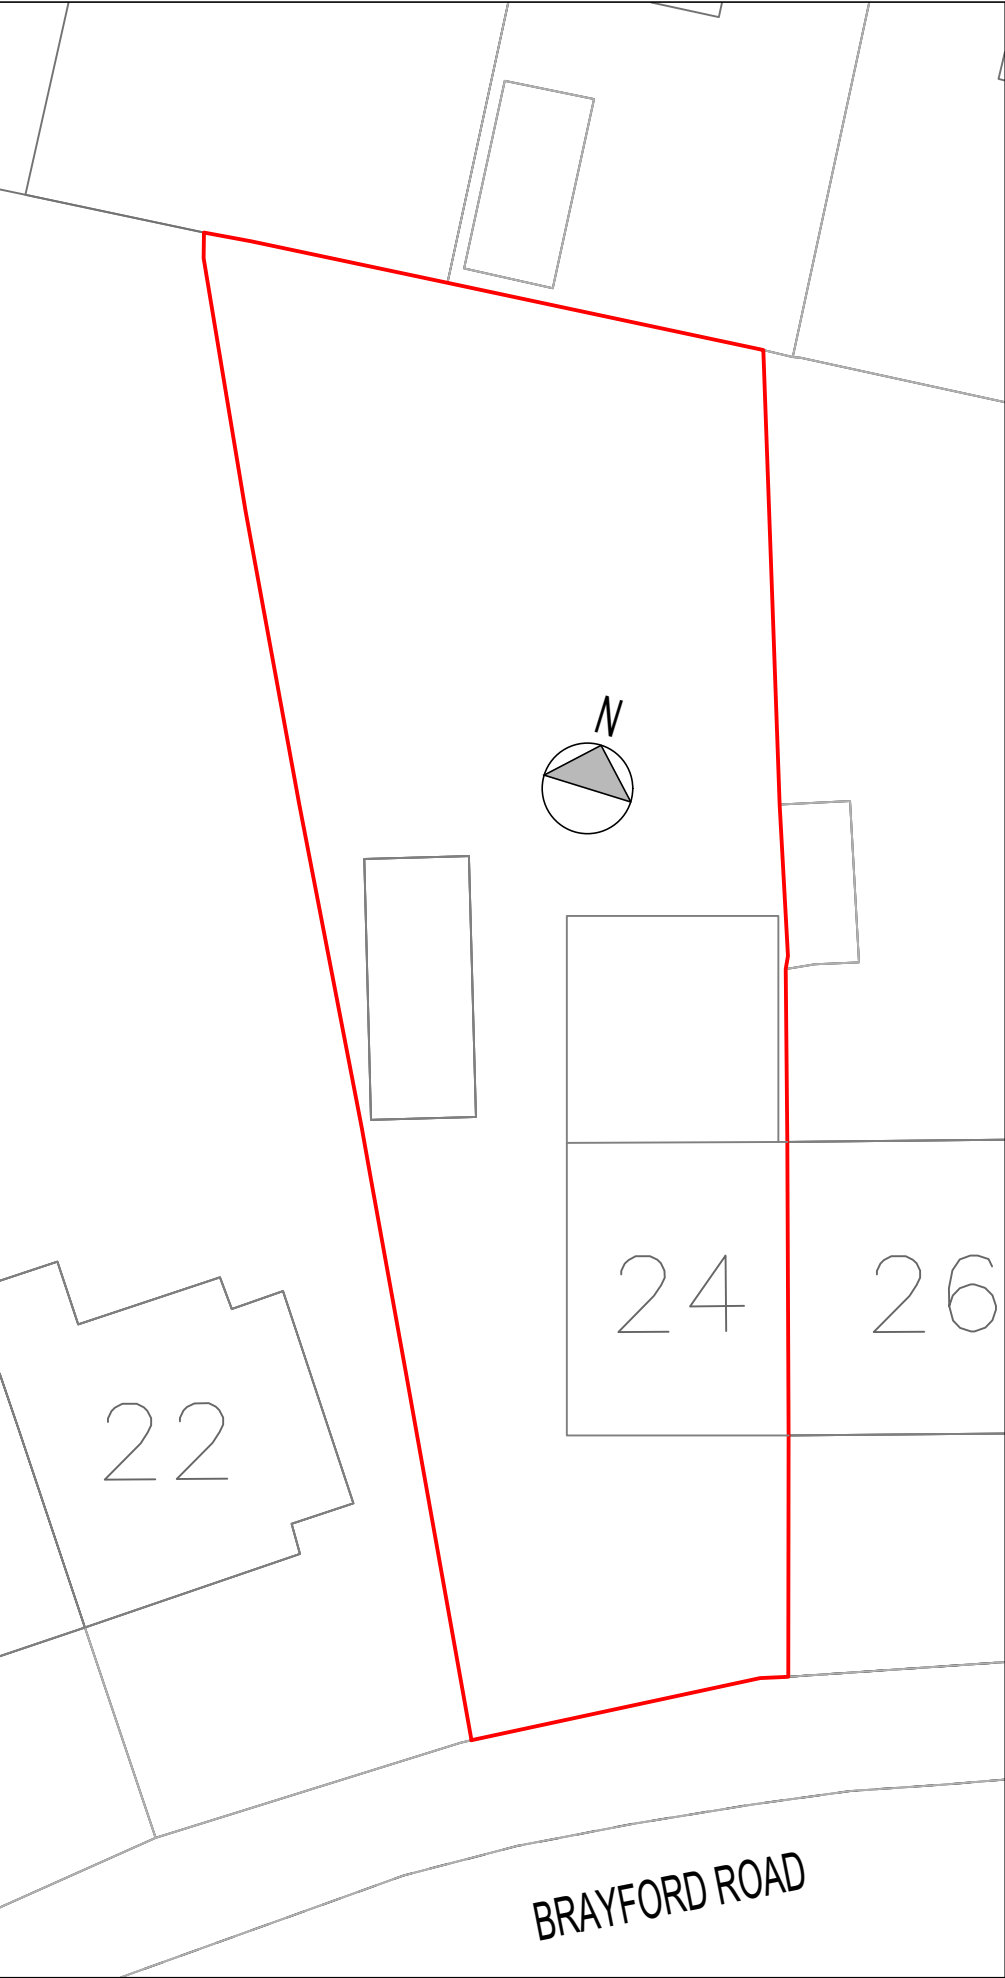


EXISTING BLOCK PLAN
SCALE 1/200

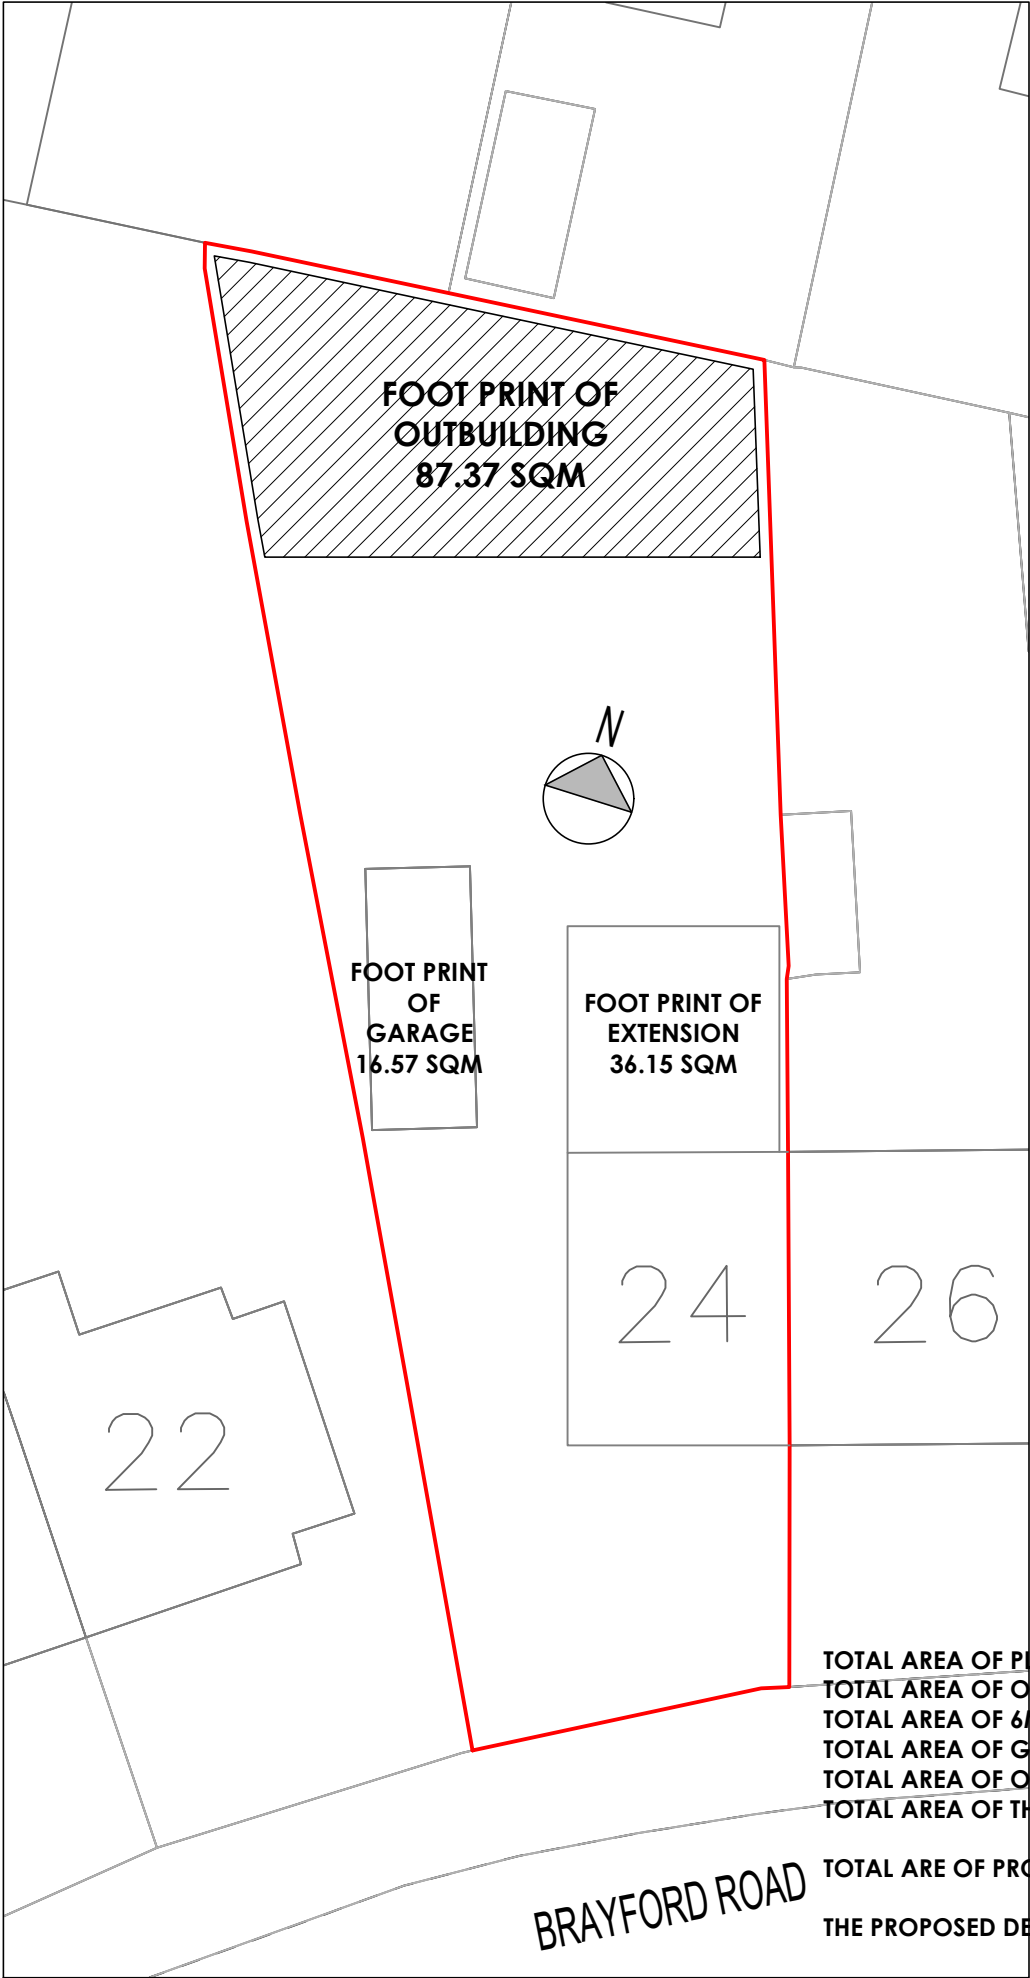


PROPOSED BLOCK PLAN
SCALE 1/200

TOTAL AREA OF PLOT: 441. 0 SQM
TOTAL AREA OF ORIGINAL DWELLING: 47.43 SQM
TOTAL AREA OF 6M EXTENSION: 36.15 SQM
TOTAL AREA OF GARAGE: 16.57 SQM
TOTAL AREA OF OUTBUILDING: 87.37 SQM
TOTAL AREA OF THE CURTLIDGE: 393.57 SQM
TOTAL ARE OF PROPOSED DEVELOPMENT: 140.09 SQM
THE PROPOSED DEVELOPMENT IS 35.6% OF THE CURTLIDGE

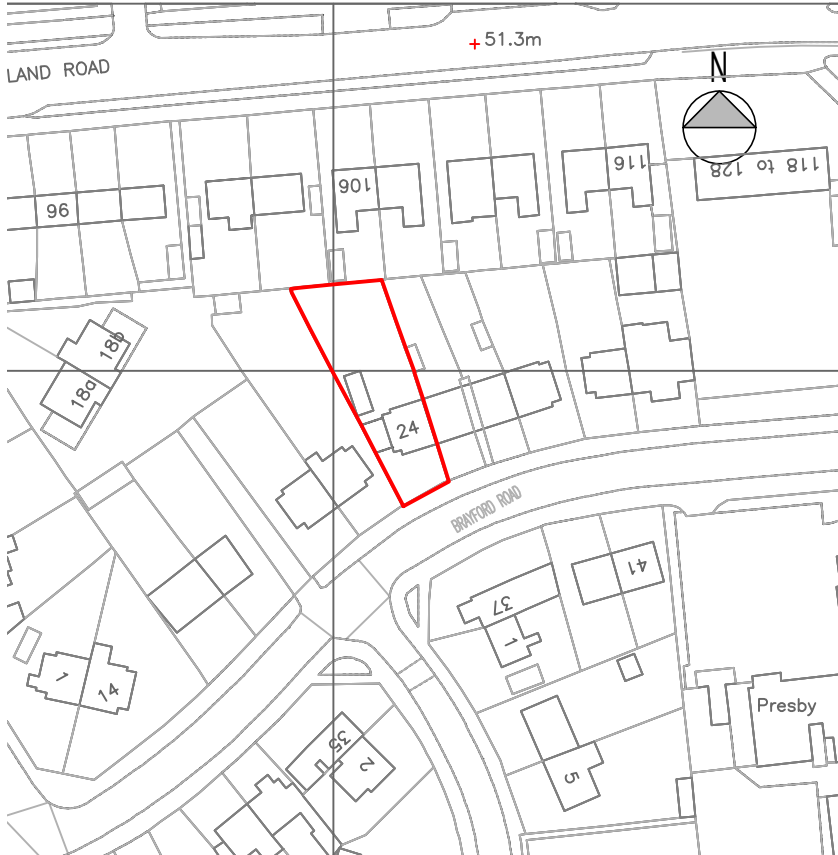

LOCATION PLAN
SCALE 1/1250

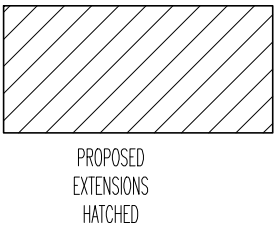

Architecture | Planning

22 WINDSOR ROAD
SLOUGH
BERKSHIRE
SL1 2EJ
TEL: 01753 709770
MOB: 0774 8716893
www.saassociates.uk.com

sa associates
creating space for you

Registered LABC Partner with
SLOUGH BOROUGH COUNCIL

partner
LABC

CLIENT:

MR. KAMRAN QURESHI
24 BRAYFORD ROAD
READING
RG2 8LT

PROJECT TITLE: CERTIFICATE OF LAWFULNESS FOR PROPOSED LOFT CONVERSION & OUTBUILDING

STATUS: PLANNING

DRAWING TITLE: EXISTING AND PROPOSED BLOCK PLAN
LOCATION PLAN

DRAWN	KEVIN/C	SCALE	1 / 200; 1/1250	DRAWING NO.	1999/PL/08
CHECKED	SIKANDAR	DATE	4 DEC. 2020		
CERTIFIED		APPROVED		REF.NO.	REV: