


This drawing should be printed in colour and should be read in conjunction with the Construction Specification

Note: Gas membrane to be specified in accordance with the site investigation report and should be installed by a qualified gas membrane as per specialist supplier / manufacturers details

Note: Wall and Floor constructions to achieve a U-Value of 0.15 W/m²K

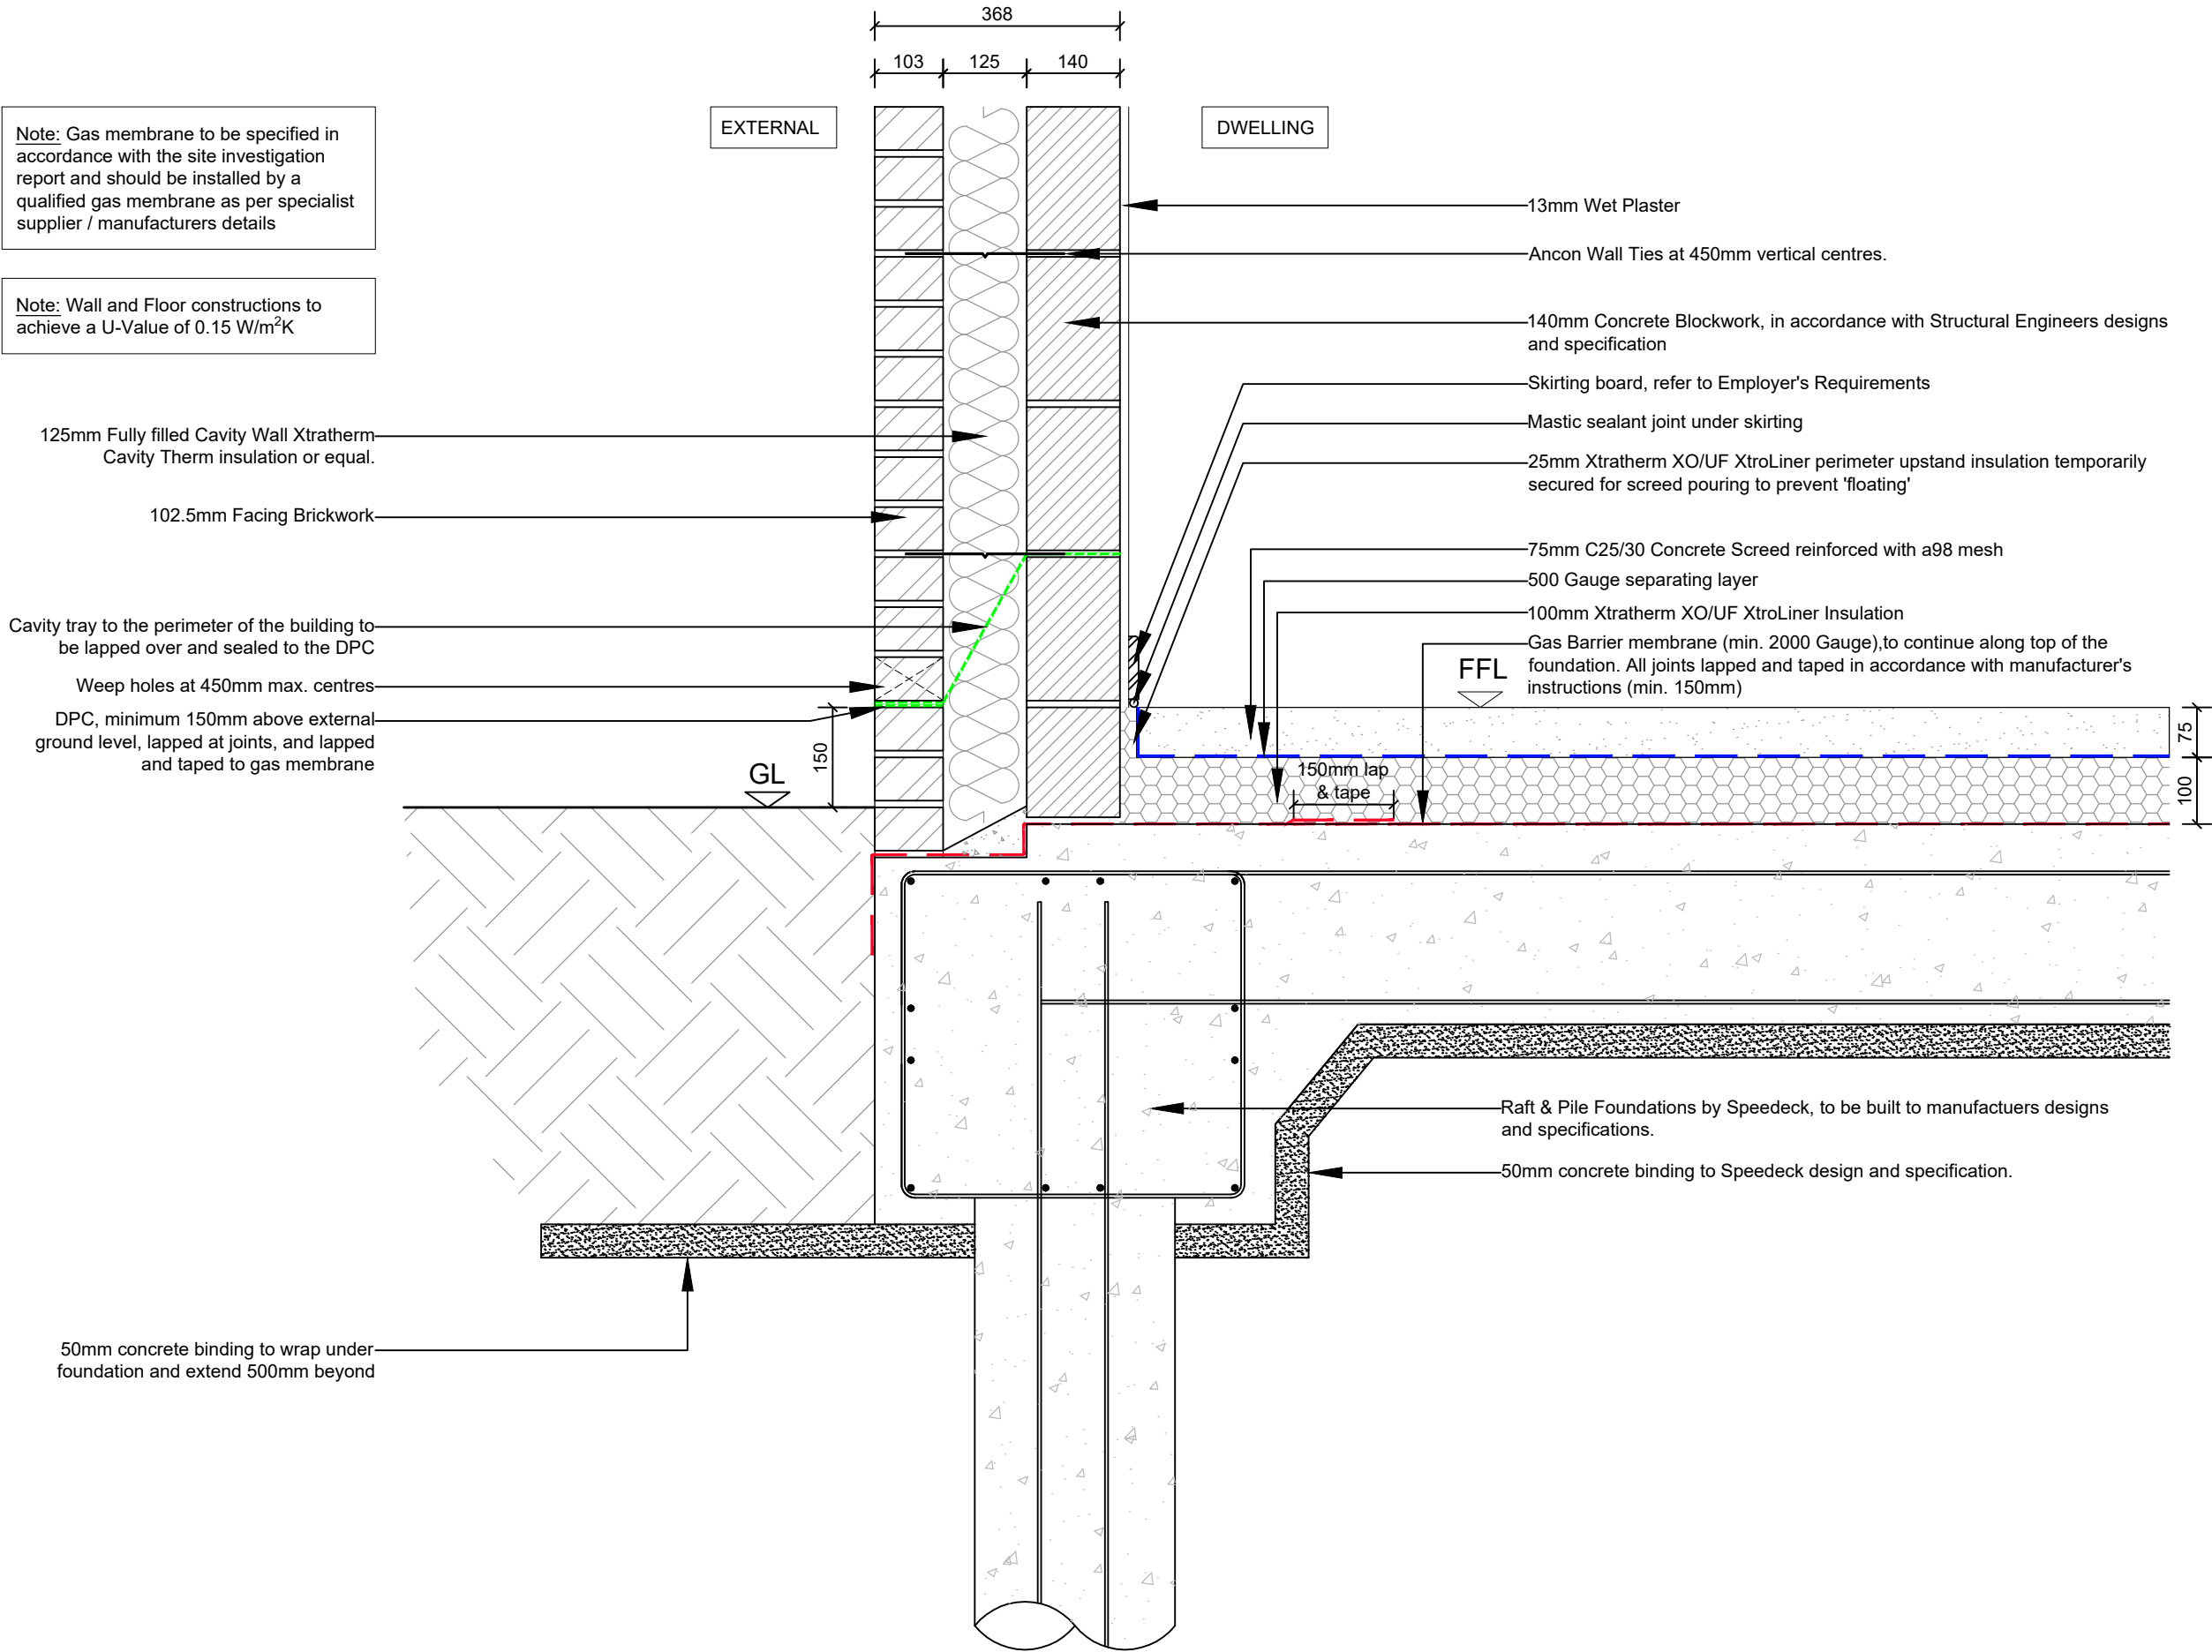

C1 Construction Issue 23.09.20 BW

CONSTRUCTION

Project

Land adjacent to
94 George Street
Reading

Title

External Wall to Ground Junction
Detail

Scale	Date
1:10 @ A3	04/08/2020
Drawn	Checked
BW	AK
Drawing Number	Revision
7917-DET-050	C1

Saunders
Architecture + Urban Design