



ReQuestAPlan
Map number: TQRQM20288095251801

Title: Piggotts Road
Map Produced for: Cookham Design Partnership
© Crown copyright and database rights 2020 OS 100042766
Project ID:
Date of Purchase: 14-10-2020
1 Years subscription from 14-10-2020 for 1 workstation.

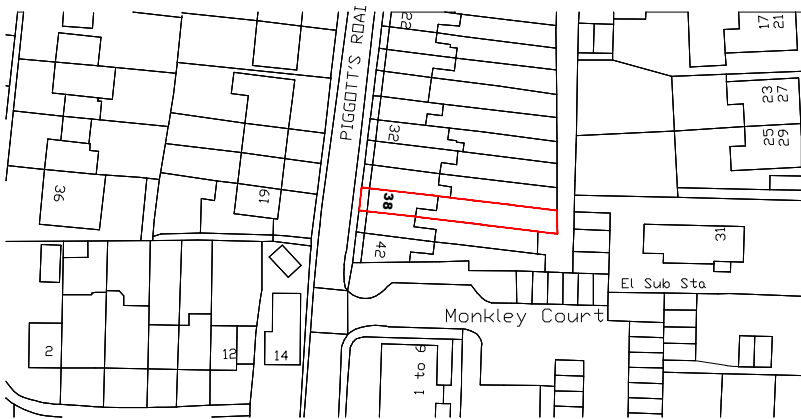

Location Plan 1/1250

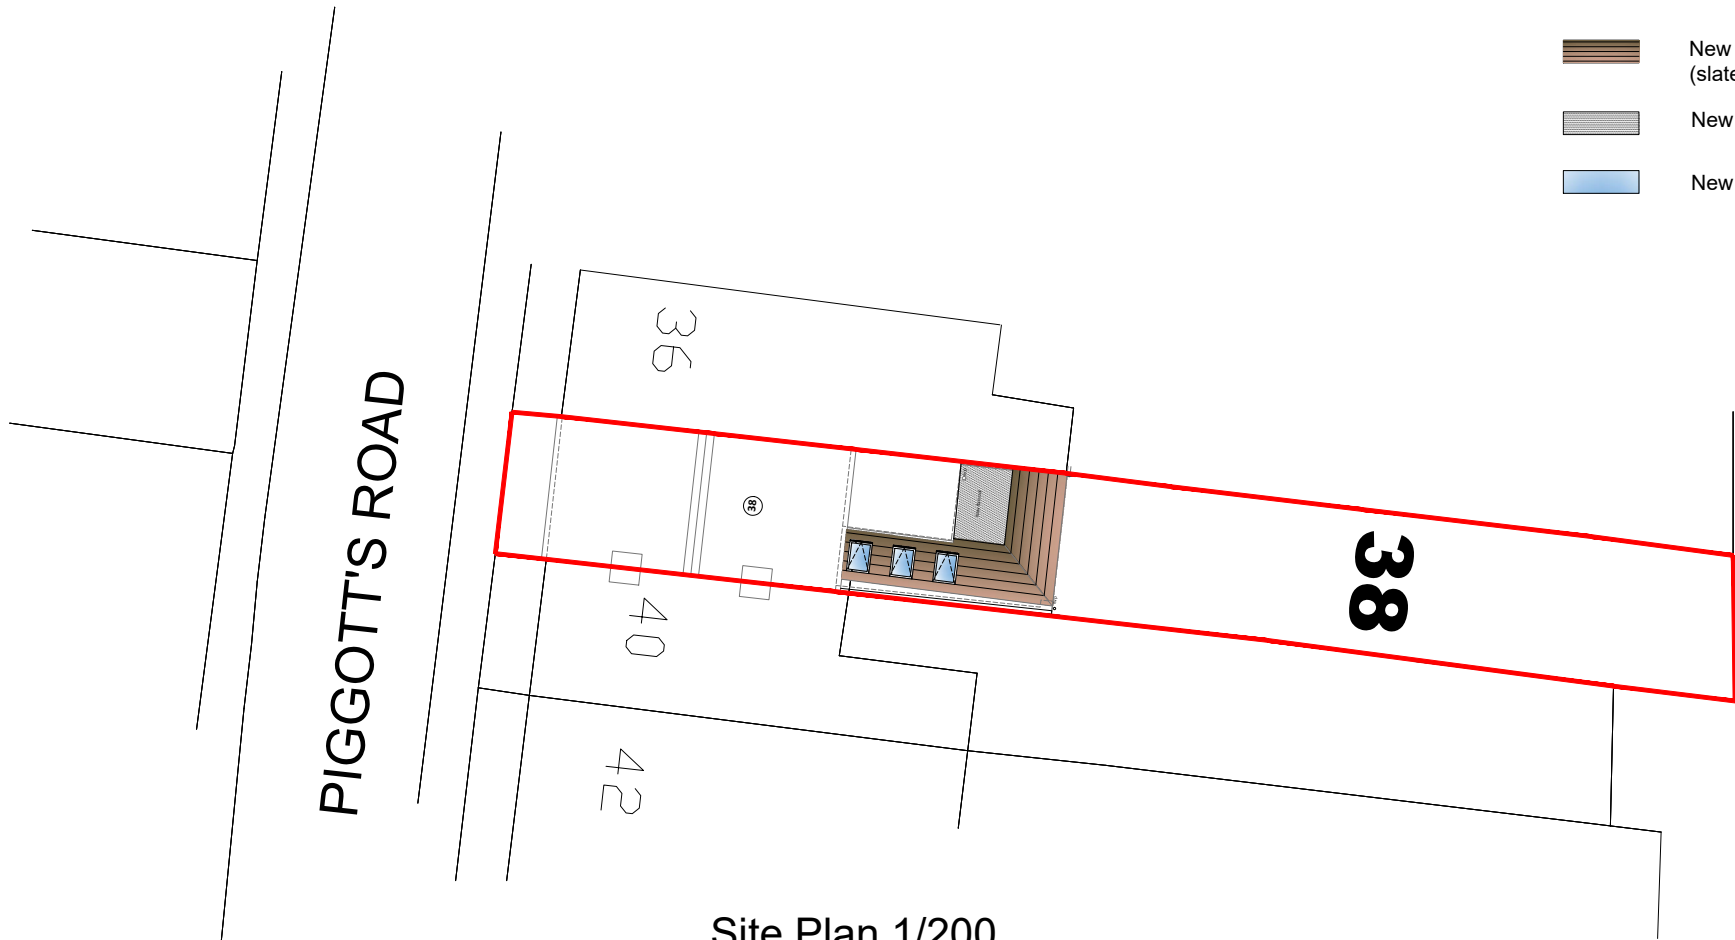

Site Plan 1/200



- Key
- New Roof (slate as existing)
 - New Flat Roof
 - New Glazing



Do not Scale. Use figured dimensions only. Subject to site survey and all necessary consents.
All dimensions to be checked by user and any discrepancies, errors or omissions to be reported to the Architect before work commences This drawing is to be read in conjunction with all other relevant materials.

Cookham Design Partnership Ltd.
DESIGN + BUILD
Suite 14 Cedar Court, Grove Business Park
Maidenhead SL6 3LW

info@cookhamdesign.com
www.cookhamdesign.com
01628 882140

PROJECT 1 Storey Rear Extension at:
38 Piggotts Road, Caversham
Reading RG4 8EN

CLIENT
Mr Jason Ballard

REV Date
10-2020

Job Code:
1:1250 1:200

Drawing
Location & Site Plans

PL100

