
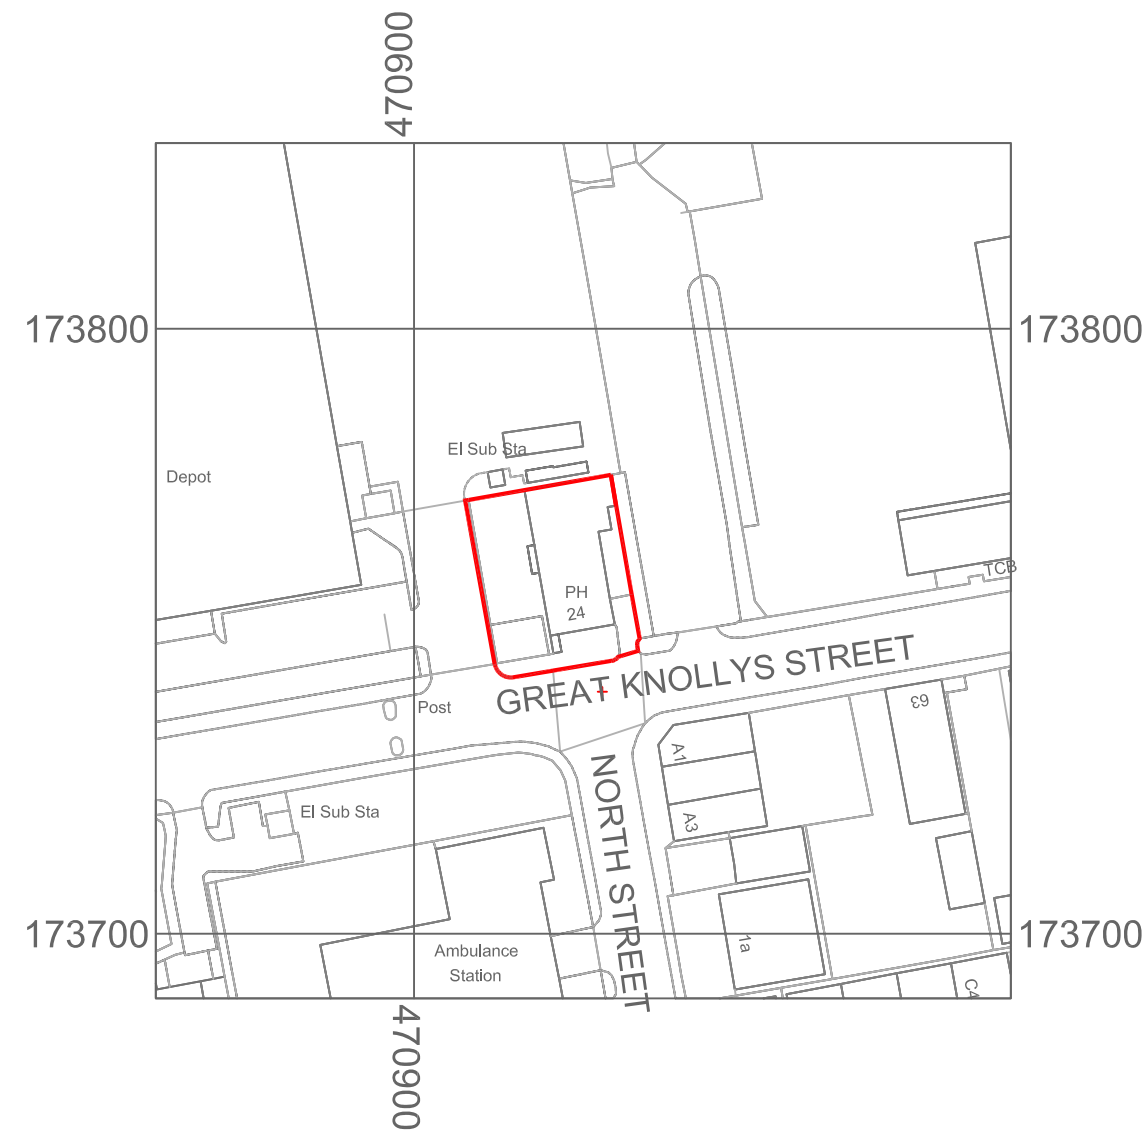


© Crown Copyright and database rights 2019 OS 100047474.

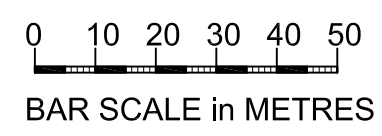

Studio1, The Hub
3 Drove Road
Newhaven
East sussex
BN9 0AD

free phone number 0808 1699964
e: support@staac.co.uk

NOTES:
This drawing is to be read in conjunction with
all relevant Architects and Engineers drawings
Only figured dimensions are to be used for
construction
All dimensions are to be verified on site prior to
work commencing

No.	Description	Date
Client: Grace Gomez		
Address: Queens Arms 24 Great Knollys Street Reading RG1 7HL		
Project: Change of Use		
Drawing title: Site Location Plan		
Project No		20033
Date		08-06-20
Drawn by		IA
Drawing No		SLP01
Scale1:1250@A3		