



62a south view avenue, Reading, RG4 5AJ

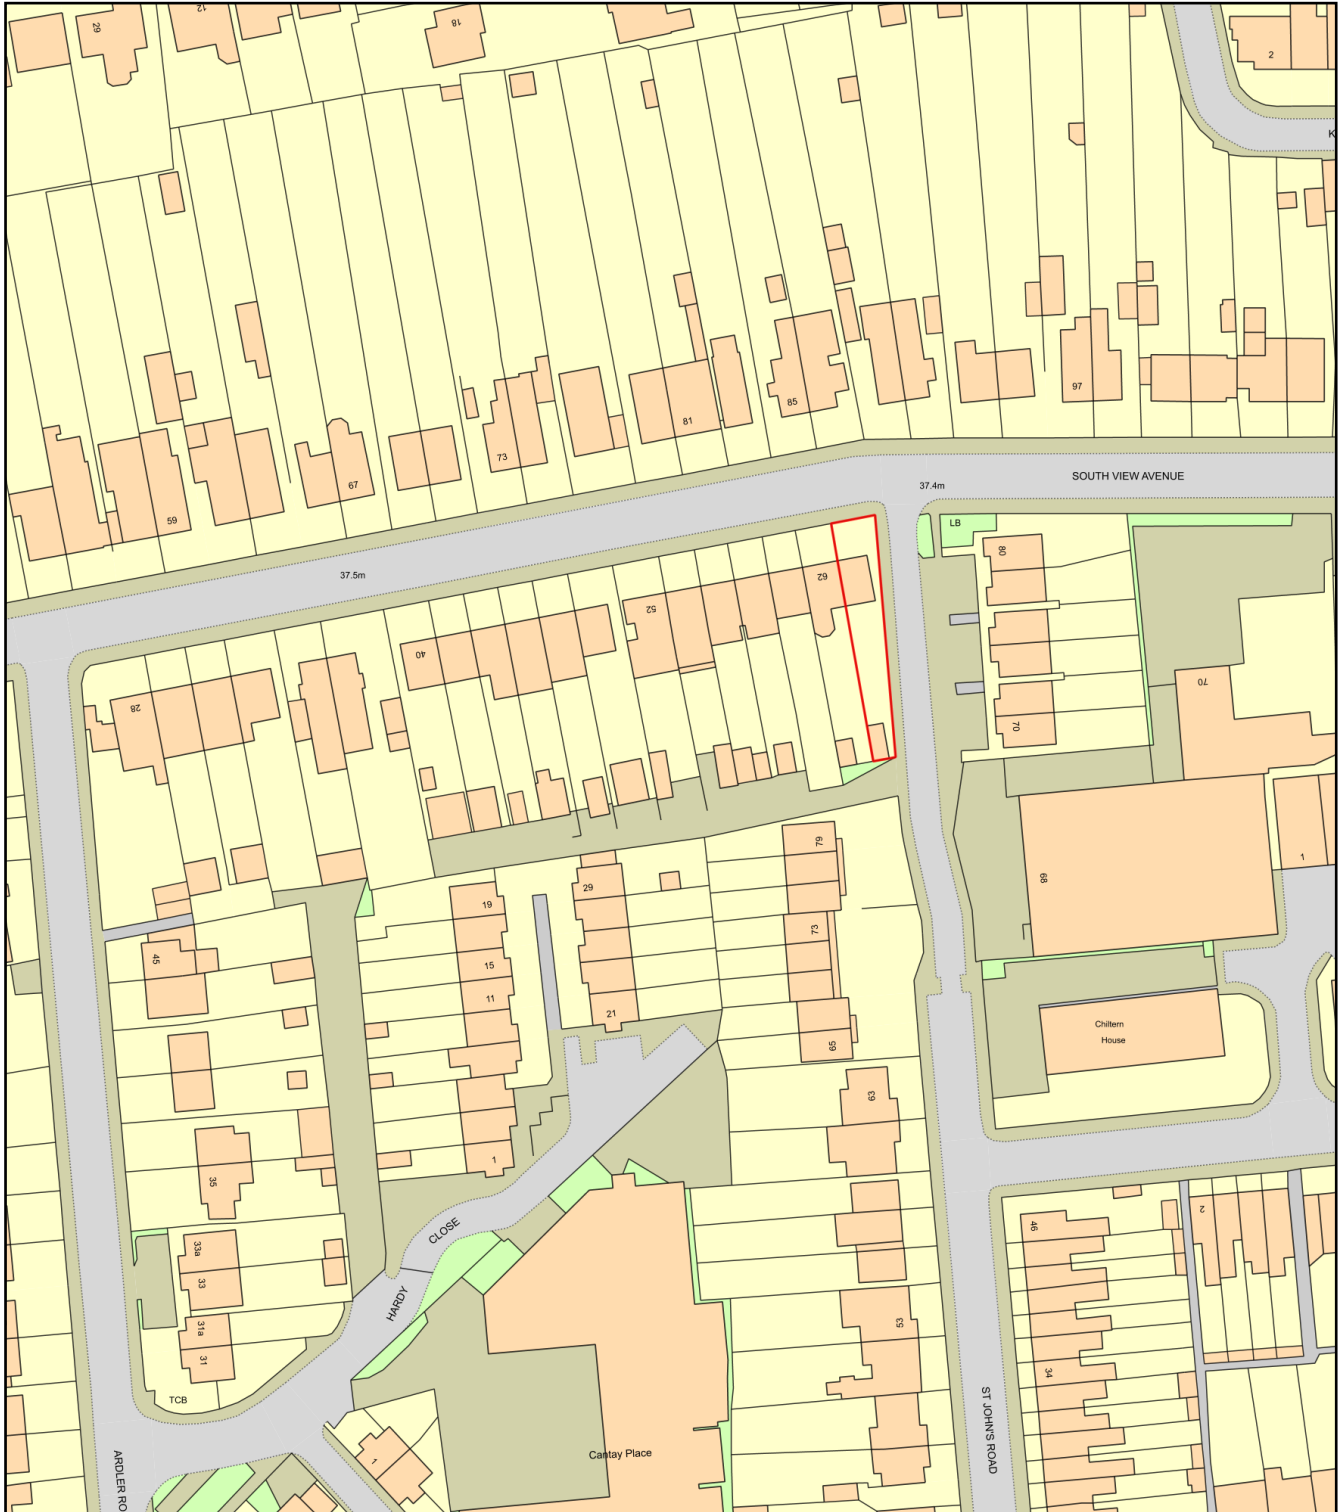

0 50
Metres

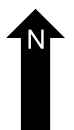

Plan Produced for: Reading Borough Council

Date Produced: 03 Aug 2021

Plan Reference Number: TQRQM21215172223434

Scale: 1:1250 @ A4