
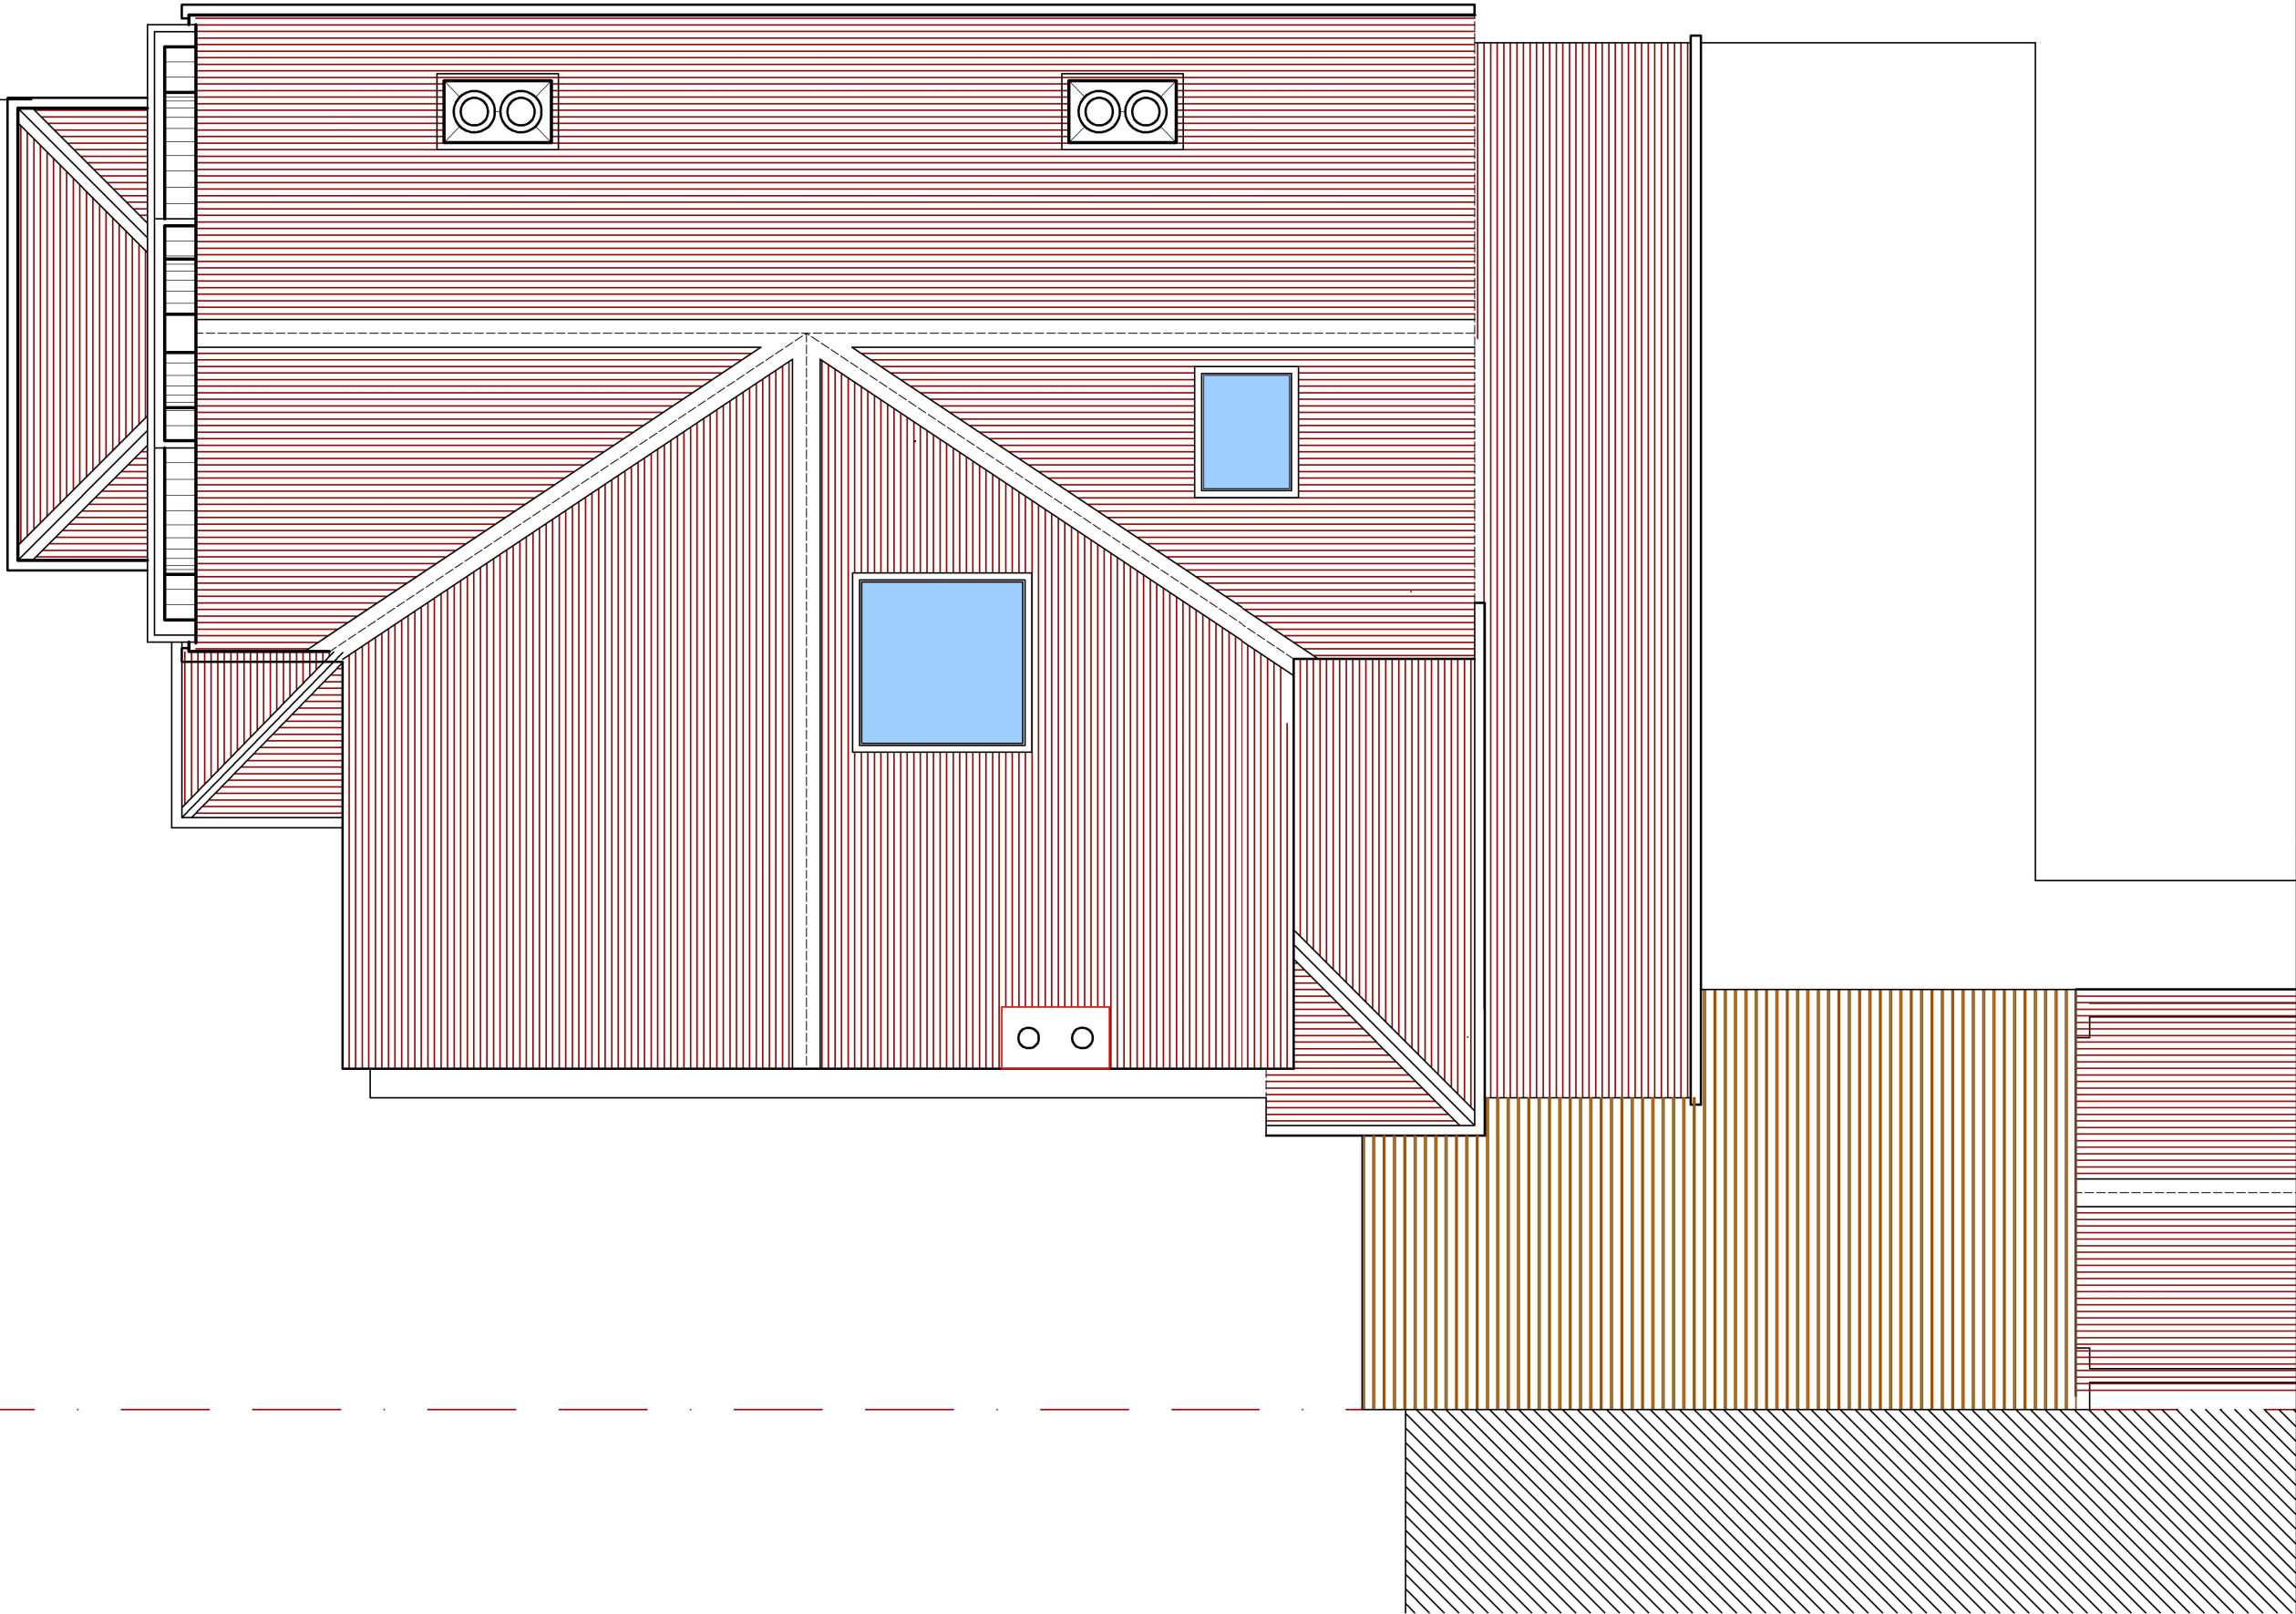


SCALE
(METRES)

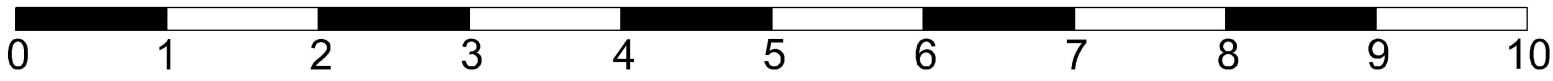


LEVEL 4 Roof Plan

- 12345678

Dimensions to be verified on site.
Figured dimensions to take preference to those scaled.
Architect to be notified of discrepancies immediately.

This drawing is the property of CUTLERARCH LTD
Copyright is reserved by them and the drawing is
issued on the condition that it is not copied,
reproduced, retained or disclosed to any unauthorised
person, either wholly or in part without the consent
in writing of CUTLERARCH LTD.
43 St. Mary's Street, Wallingford, Oxfordshire, OX10 0EU.
Telephone: 01491 838130

AMENDMENTS:

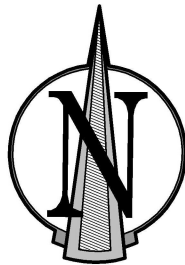



**CUTLER
ARCHITECTS**
Chartered Architects
43 ST. MARY'S STREET WALLINGFORD
OXFORDSHIRE OX10 0EU
mail@cutlerarch.com www.cutlerarch.com
T A X 0 1 4 9 1 8 3 8 1 3 0

01491 838130

RIBA 

Chartered Practice

Proposed Extension & Remodelling
23 Kidmore Road,
Caversham,
BERKSHIRE, RG4 7LR.
Dr. O. FLOSSMANN & Dr. D. O'SHEA.

EXISTING
PLANS

Date	Scale
MAY 19	1:50@A3

JobNo	DwgNo	Rev
878.19.1	E/004	A

SURVEY DRAWING