



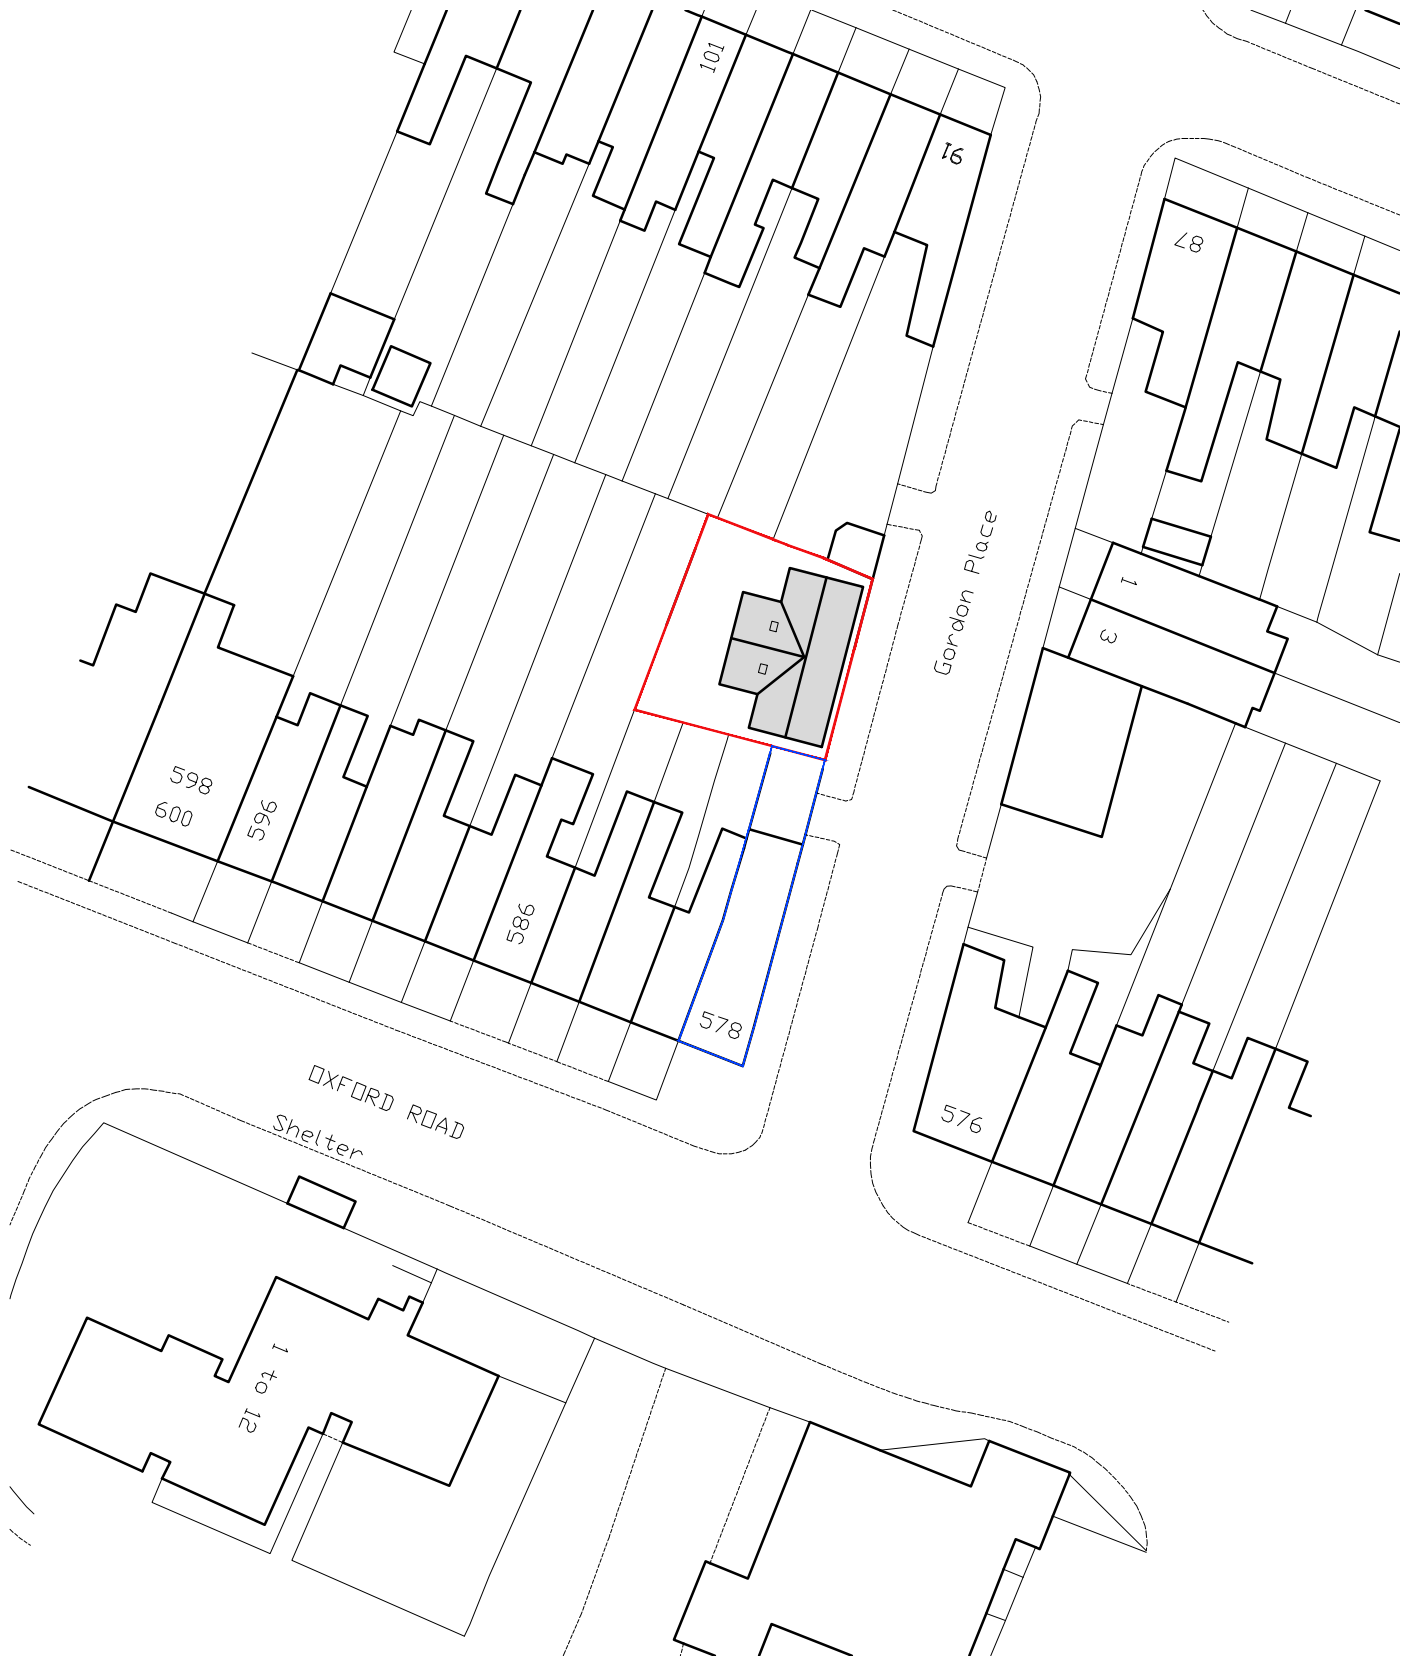


Block Plan 1:500

Ordnance Survey (c) Crown Copyright 2020. All rights reserved. Licence number 100022432

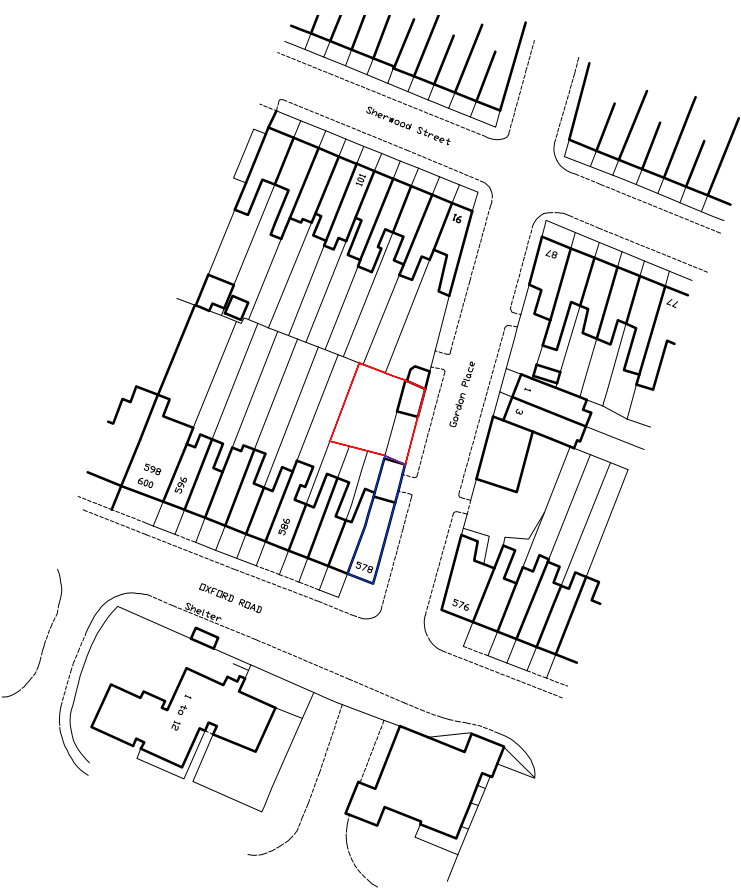

Location Plan 1:1250

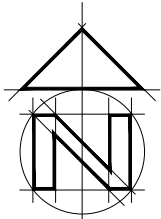

REV	COMMENTS	DATE
-----	----------	------



SHAUN•TANNER
ARCHITECTURE & PLANNING

www.stlarchitecture.co.ukstudio@stlarchitecture.co.uk0118 989 0808

1:1250 scale Bar
This Drawing has been produced for printing onto A3 size paper,



1:500 scale Bar
This Drawing has been produced for printing onto A3 size paper,



CLIENT Kingfisher First Ltd
PROJECT Land to the rear of 578 Oxford Road
Reading, RG30 1EG
DRAWING Block and Location Plan

STATUS Planning
SCALE 1:500/1:1250 **DRAWN** GH **CHECKED** NO 3522/205 **REV** B
DATE Aug 2019

THIS DRAWING MUST NOT BE SCALED UNLESS ISSUED FOR PLANNING PURPOSES. ALL DIMENSIONS ARE TO BE VERIFIED PRIOR TO SETTING OUT, COMMENCING WORK, OR PRODUCTION OF FABRICATION DRAWINGS. REPORT ANY DISCREPANCIES TO THE SUPERVISING OFFICER IMMEDIATELY. ©