
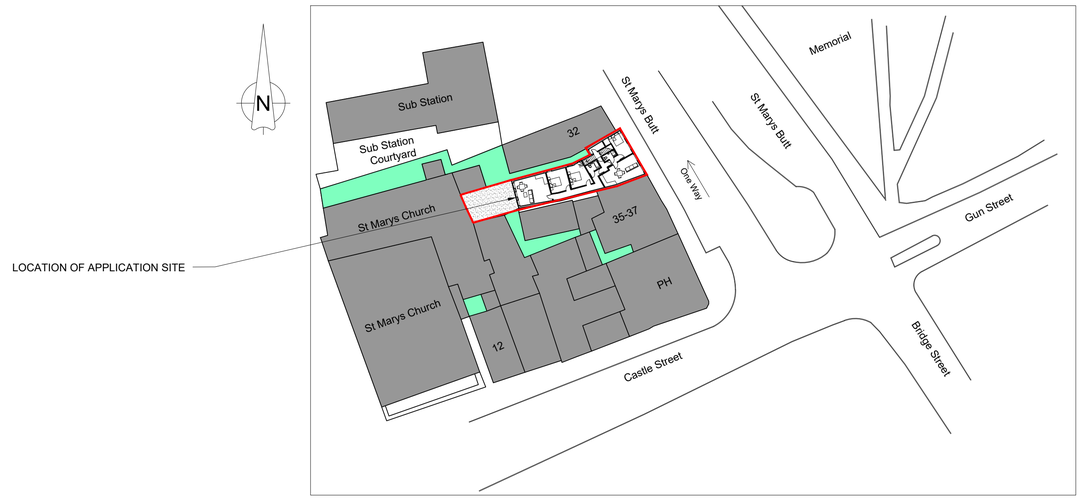


LOCATION OF APPLICATION SITE

BLOCK PLAN
(SCALE 1:500)

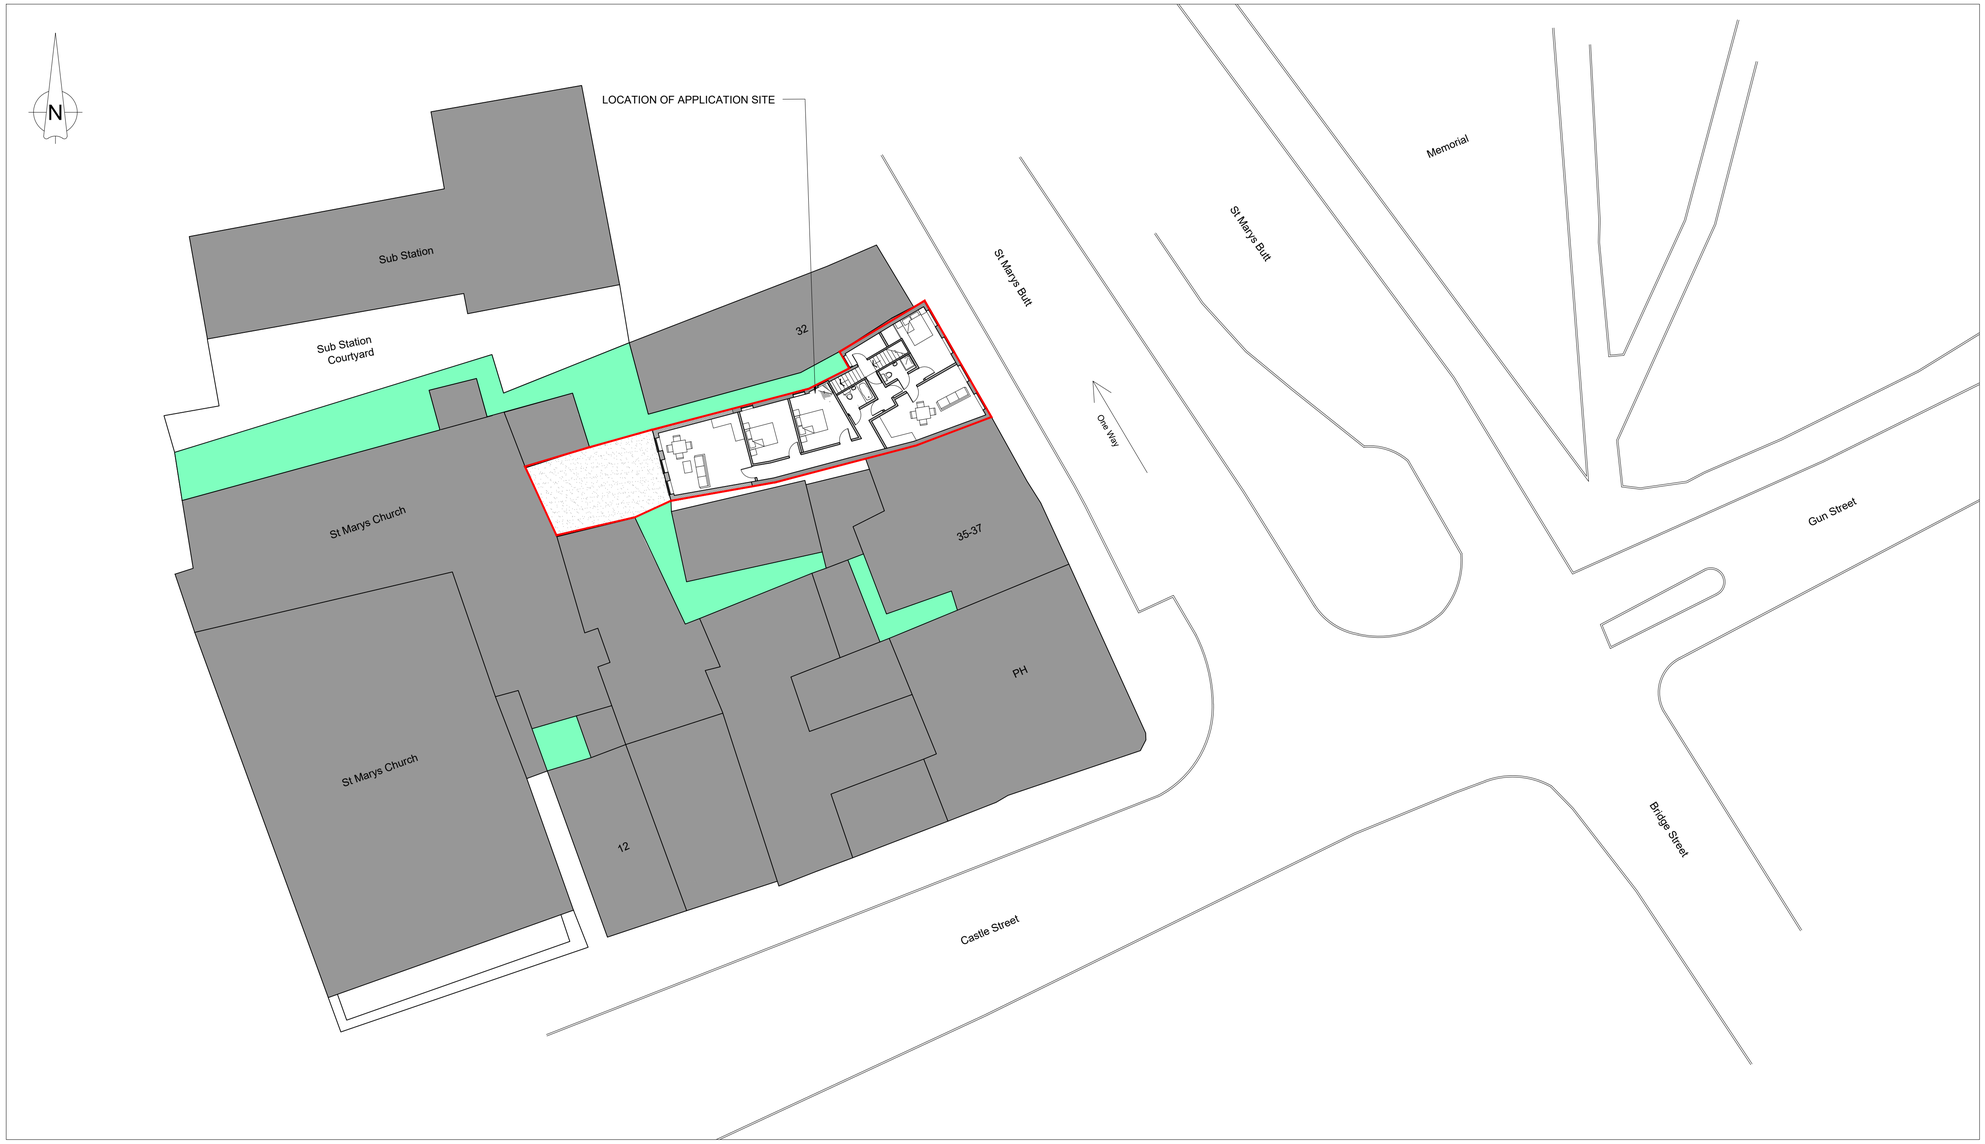

SITE LOCATION PLAN
(SCALE 1:200)

Key

- Passageway/Courtyard indicated on plan
- Surrounding buildings in context
- Existing Ground Floor Roof

10 m 0 20 m
SCALE 1:500

2 m 0 10 m
SCALE 1:200

PLEASE NOTE THAT THE CURRENT OS-MAP AVAILABLE FOR THE LOCATION PLAN MAY NOT BE COMPLETELY ACCURATE OR UP TO DATE. PLEASE CONSULT THE PLANNING HISTORY FOR THE AREA FOR MORE UP TO DATE DEVELOPMENT.

REV	DATE	DRN	CHKD	APPD	DESCRIPTION
A	05.10.20	DA	JA	DA	ISSUED FOR PLANNING APPROVAL

DRAWING STATUS
For Approval

BLUEBIRD DESIGN SERVICES
E: info@bluebirdengineering.co.uk
T: 0118 9583 551 F: 0118 9583 563
A: 110 London Street, Reading, RG1 4SJ

CLIENT: Ash Cummings Ltd

PROJECT: 34 St Marys Butt Reading

TITLE: Site Location Plan & Block Plan

DRAWN	DATE	SCALE
JA	Oct 20	As Shown @ A1

DRG NO: A-1005
REV: A

© BLUEBIRD ENGINEERING LTD 2013