
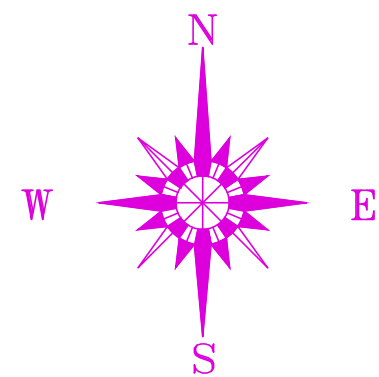


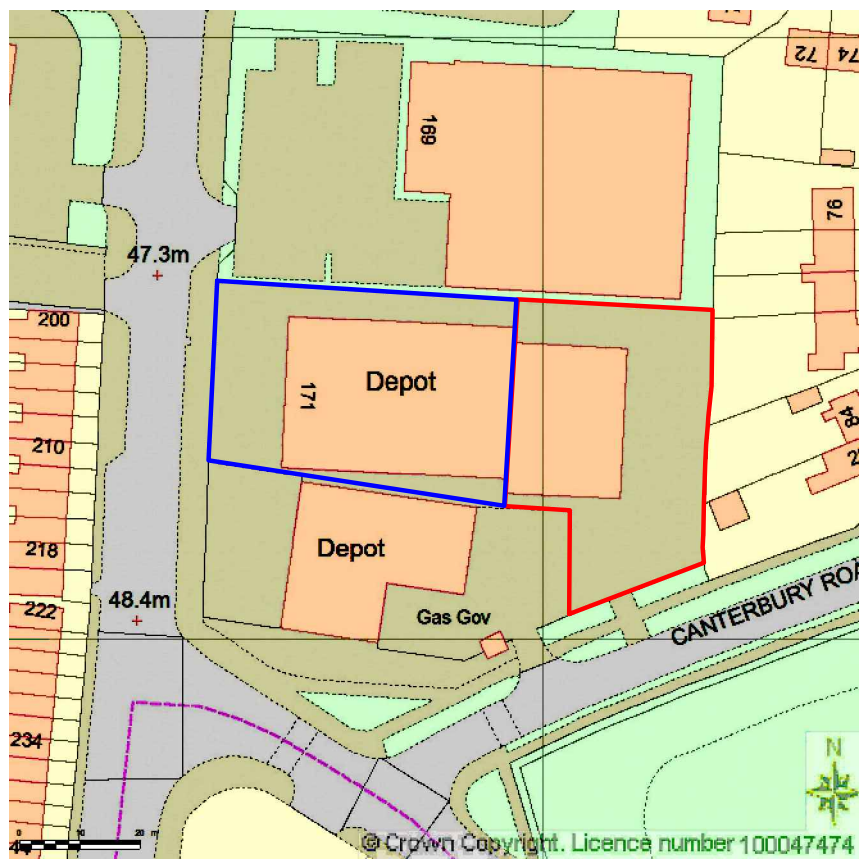

Location Plan

Location
171 Basingstoke Road Reading Berkshire. RG2 0HF

Project
Change of Use

Drawing
Location Plan

Date May 2021

Scale 1:1250 on A3 paper

Drawing No **D1328-01**

Colin Dawson Associates
Architectural Design and Building Surveying

Malvern House,
1 Malvern Way
Twyford Reading Berkshire RG10 9PY
07764837082
cdadesign@malvernhsse.eu