


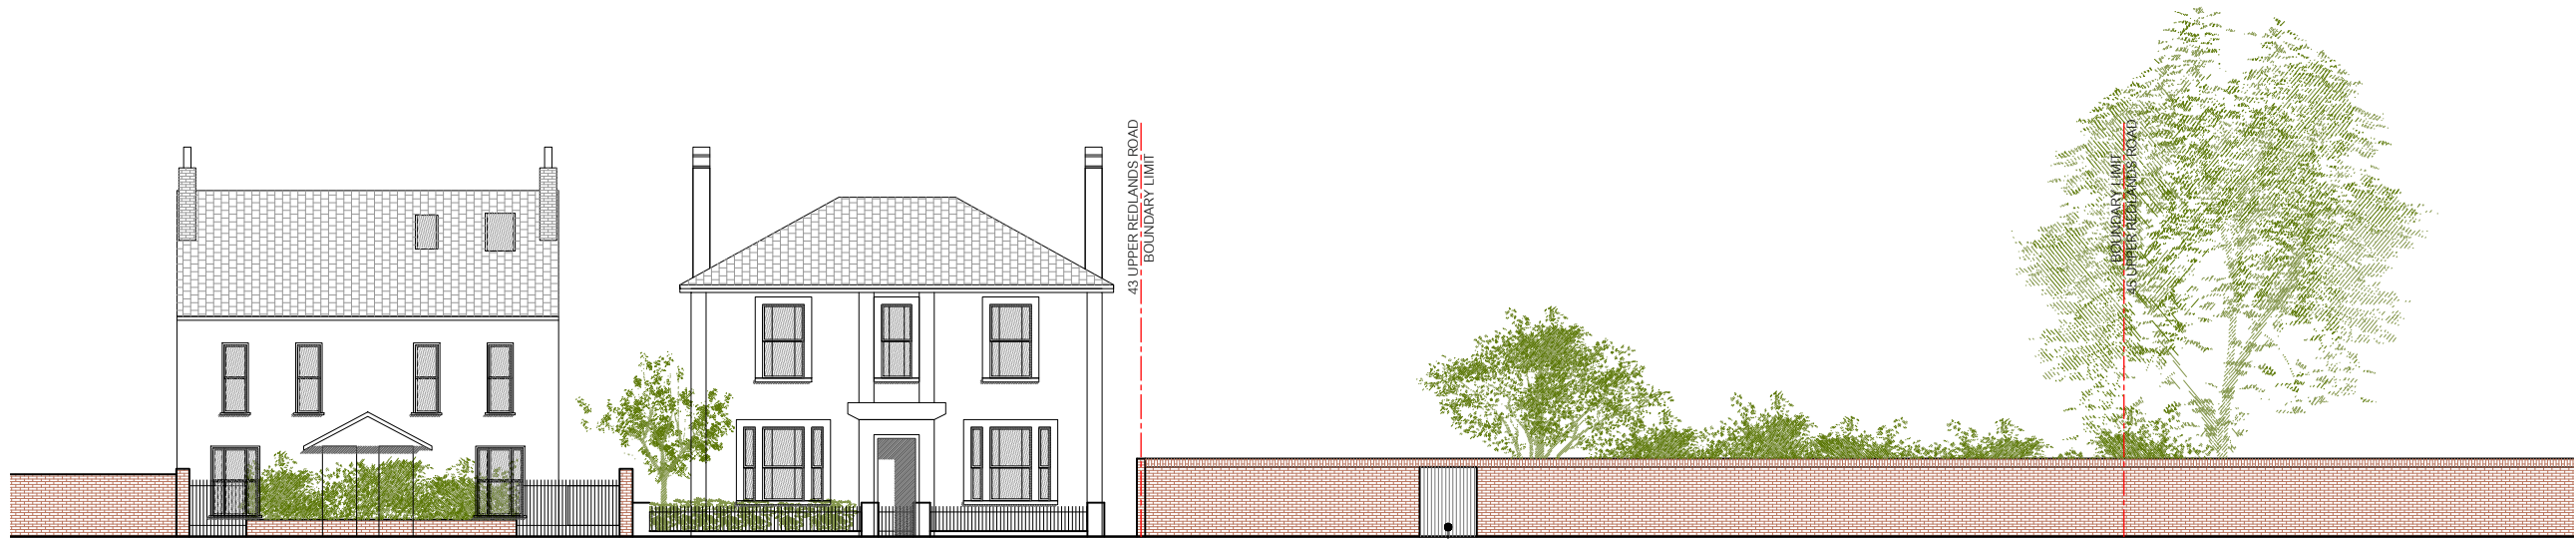

EXISTING STREET ELEVATION


existing timber gate



PROPOSED STREET ELEVATION

proposed new timber gate

new opening to brick wall with sliding gate

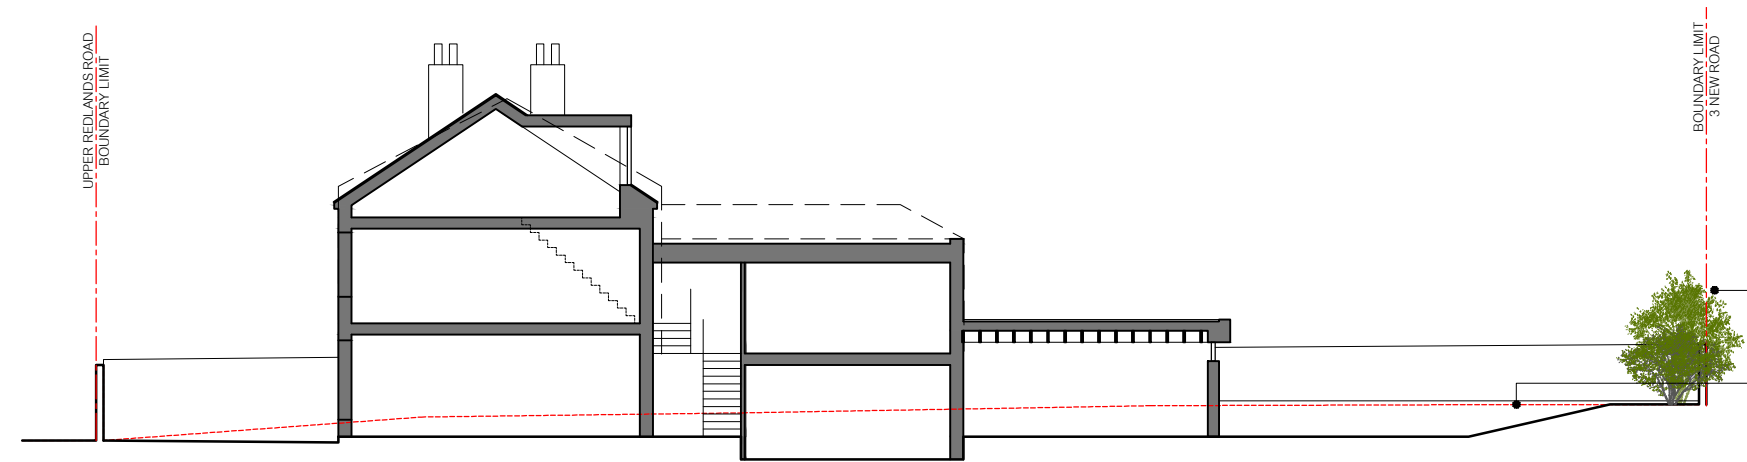

PROPOSED LONG SECTION

instant mixed Native Hedging to be planted as per NWA Arboriculture Tree Planting Plan

existing gorund level shown in red dotted line

NOTES

THIS DRAWING IS THE COPYRIGHT OF THE ARCHITECTS AND MAY NOT BE REPRODUCED WITHOUT PERMISSION

THE CONTRACTOR IS RESPONSIBLE FOR CHECKING DIMENSIONS, TOLERANCES AND REFERENCE. ANY DISCREPANCIES TO BE CHECKED BEFORE PROCEEDING WITH THE WORKS

WHERE AN ITEM IS COVERED BY DRAWINGS TO DIFFERENT SCALES, THE LARGER SCALE DRAWING IS TO BE WORKED TO

DO NOT SCALE FROM DRAWING, FIGURED DIMENSIONS TO BE WORKED TO AT ALL TIMES

ALL WORK AND MATERIALS TO BE IN ACCORDANCE WITH THE BUILDING REGULATIONS AND TO COMPLY WITH THE RELEVANT CODES OF PRACTICE AND BRITISH STANDARDS



PLANNING

© Copyright TRACE Architects Ltd 2019

trace
ARCHITECTS

86-88 Lower Mortlake Rd
Richmond
London
TW9 2JG
TEL 0208 611 2946
E-MAIL info@tracearchitects.co.uk
www.tracearchitects.co.uk

12A Hart Street
Henley-on-Thames
Oxfordshire
RG9 2AU
TEL 01491 579 544

DATE	MAY 2021	CLIENT:
DRAWN	RQ	
CHECKED	-	
SCALE@A3	1:100	

NEW DWELLING

PROPOSAL
STREET ELEVATION AND LONGITUDINAL SECTION

ADDRESS:

SITE AT UPPER REDLANDS RD
READING, RG1 5HT

JOB No	DRAWING NUMBER
1089	P04 revA

A3/A1 Sheet