


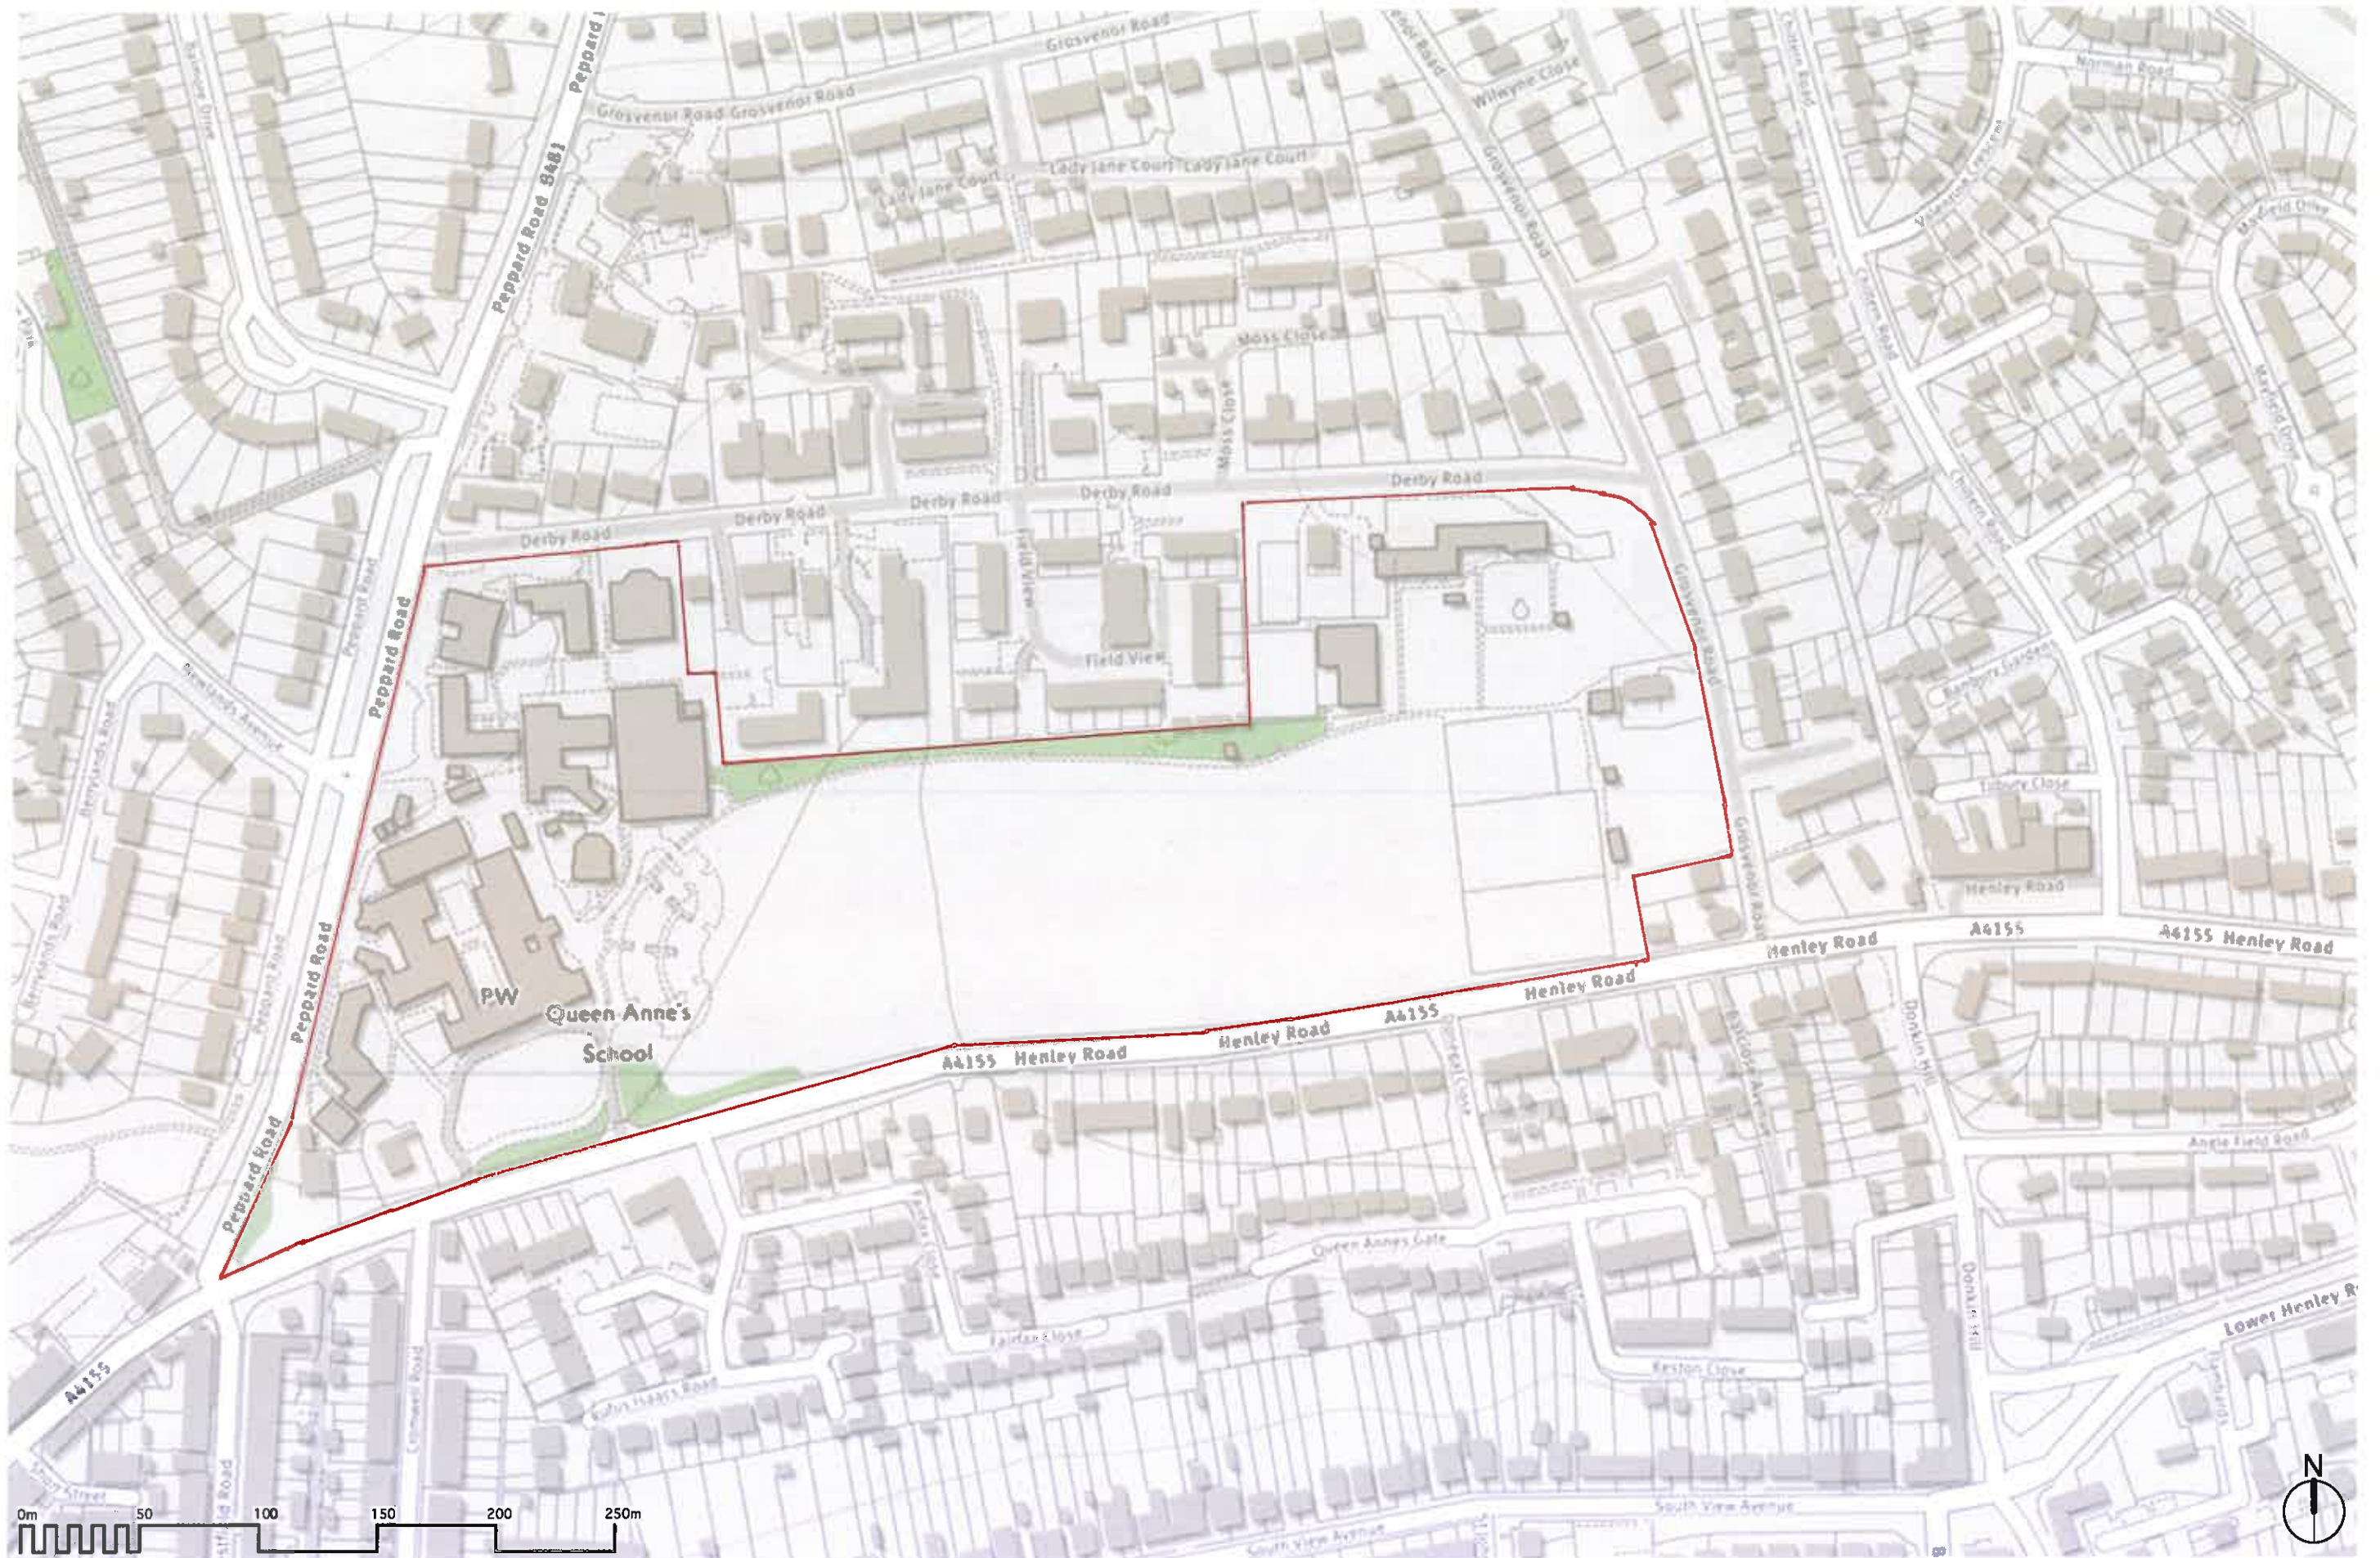

Purple architects 31 Couching Street Watlington Oxford OX49 5QF t 01491 613020 f 01491 614733 studio@purplearchitects.com	Revisions	Queen Anne's School, Caversham	Job No QAC	Status P	Dwg 0.10	Revision -
		Location Plan	Scale 1:2500 @ A3	Issued for Planning	Date November 2019	Revired -

© Purple Architects Ltd. Do not scale off drawing. Check all dimensions on site and advise any discrepancies before commencing work. All figured dimensions are millimetres unless otherwise stated.