


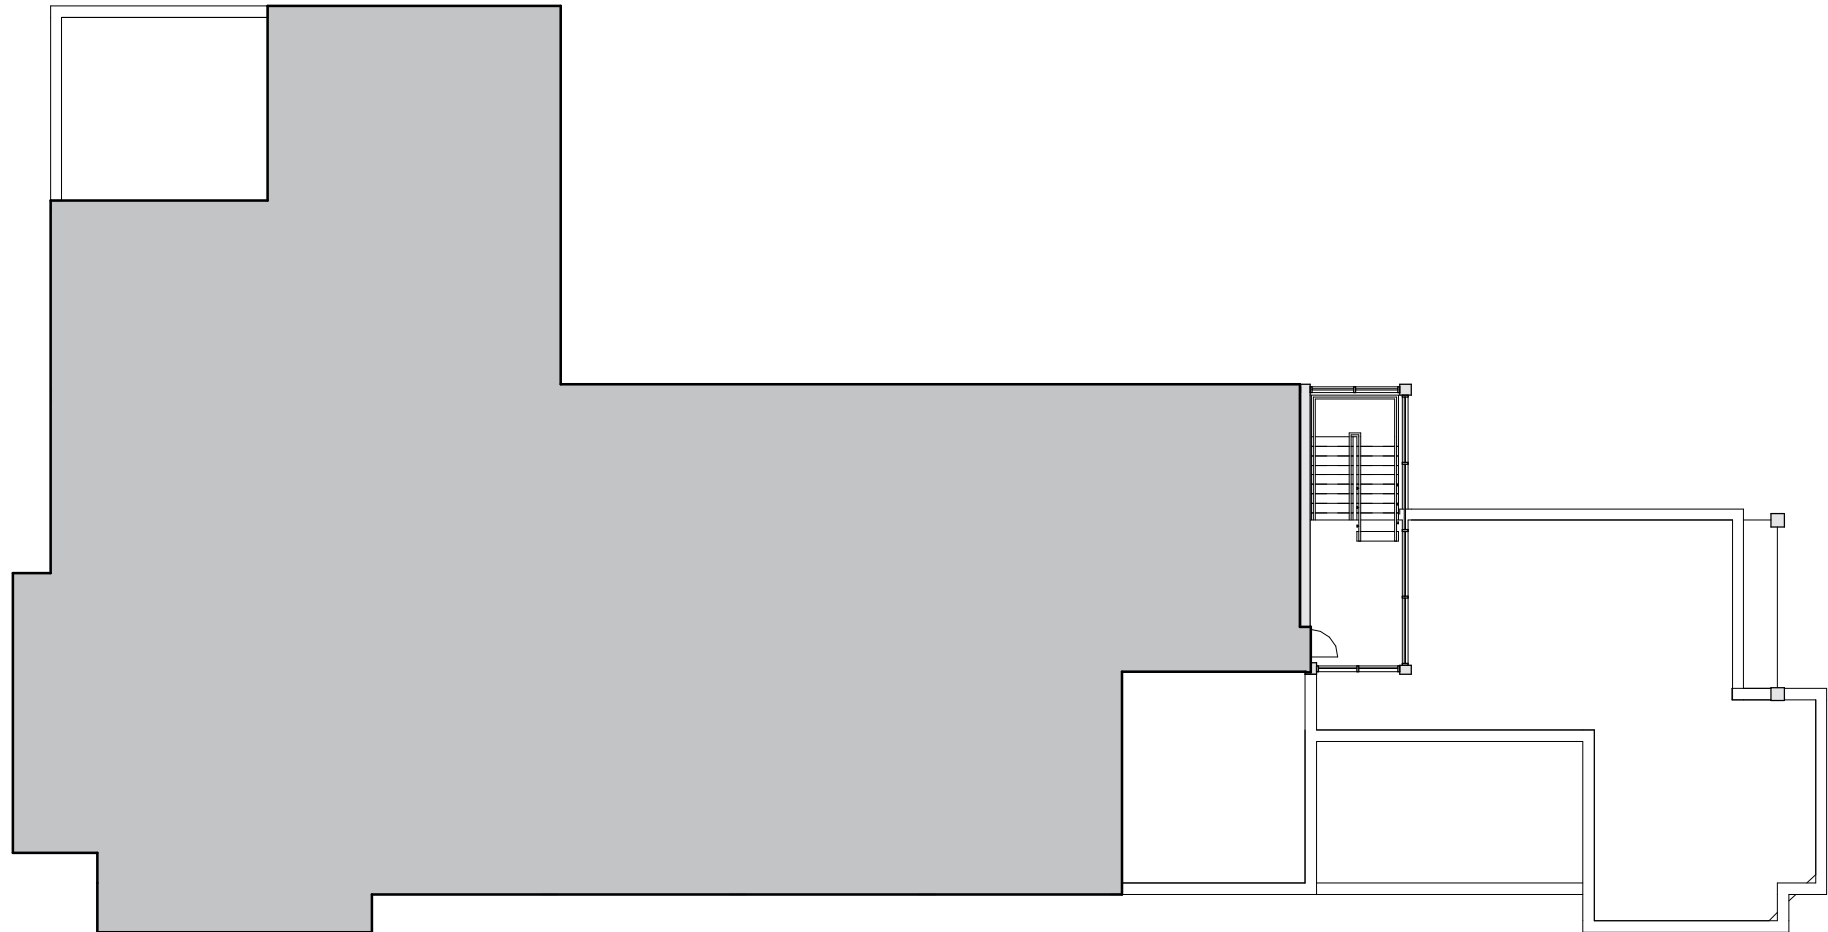

Keyplan

North

1

PD2

11.04.17

JC

AS

No.	Revision	Date	Initial	Chk'd

Notes:
1. Do not scale
2. Contractor to Check all dimensions and report omissions and errors to the Architect
3. EPR Architects accepts no liability for use of this drawing by parties other than the party for whom it was prepared or for purposes other than those for which it was prepared.
4. This drawing is issued in dwg/dgn format as an uncontrolled version to enable the recipient to prepare their own documents/drawings/models for which they are solely responsible. This drawing is based on project information current at the time of issue. EPR Architects Limited accepts no liability for any alterations or additions to or discrepancies arising out of any change to such project information that occurs to the information after it is issued by EPR Architects Limited.
5. This drawing does not contain shared coordinates and is not issued for coordination purposes.

EPR

architects

30 Millbank
London SW1P 4DU
+44 (0) 20 7932 7600
www.epr.co.uk

Greyfriars House
Reading

Existing Fifth Floor

For Information1 : 200 @ A311.04.17

Project No	Originator	Zone	Level	Type	Role	Number	Rev
10593	- EPR	- 00	- 05	- DR	- A	- 0255	1