


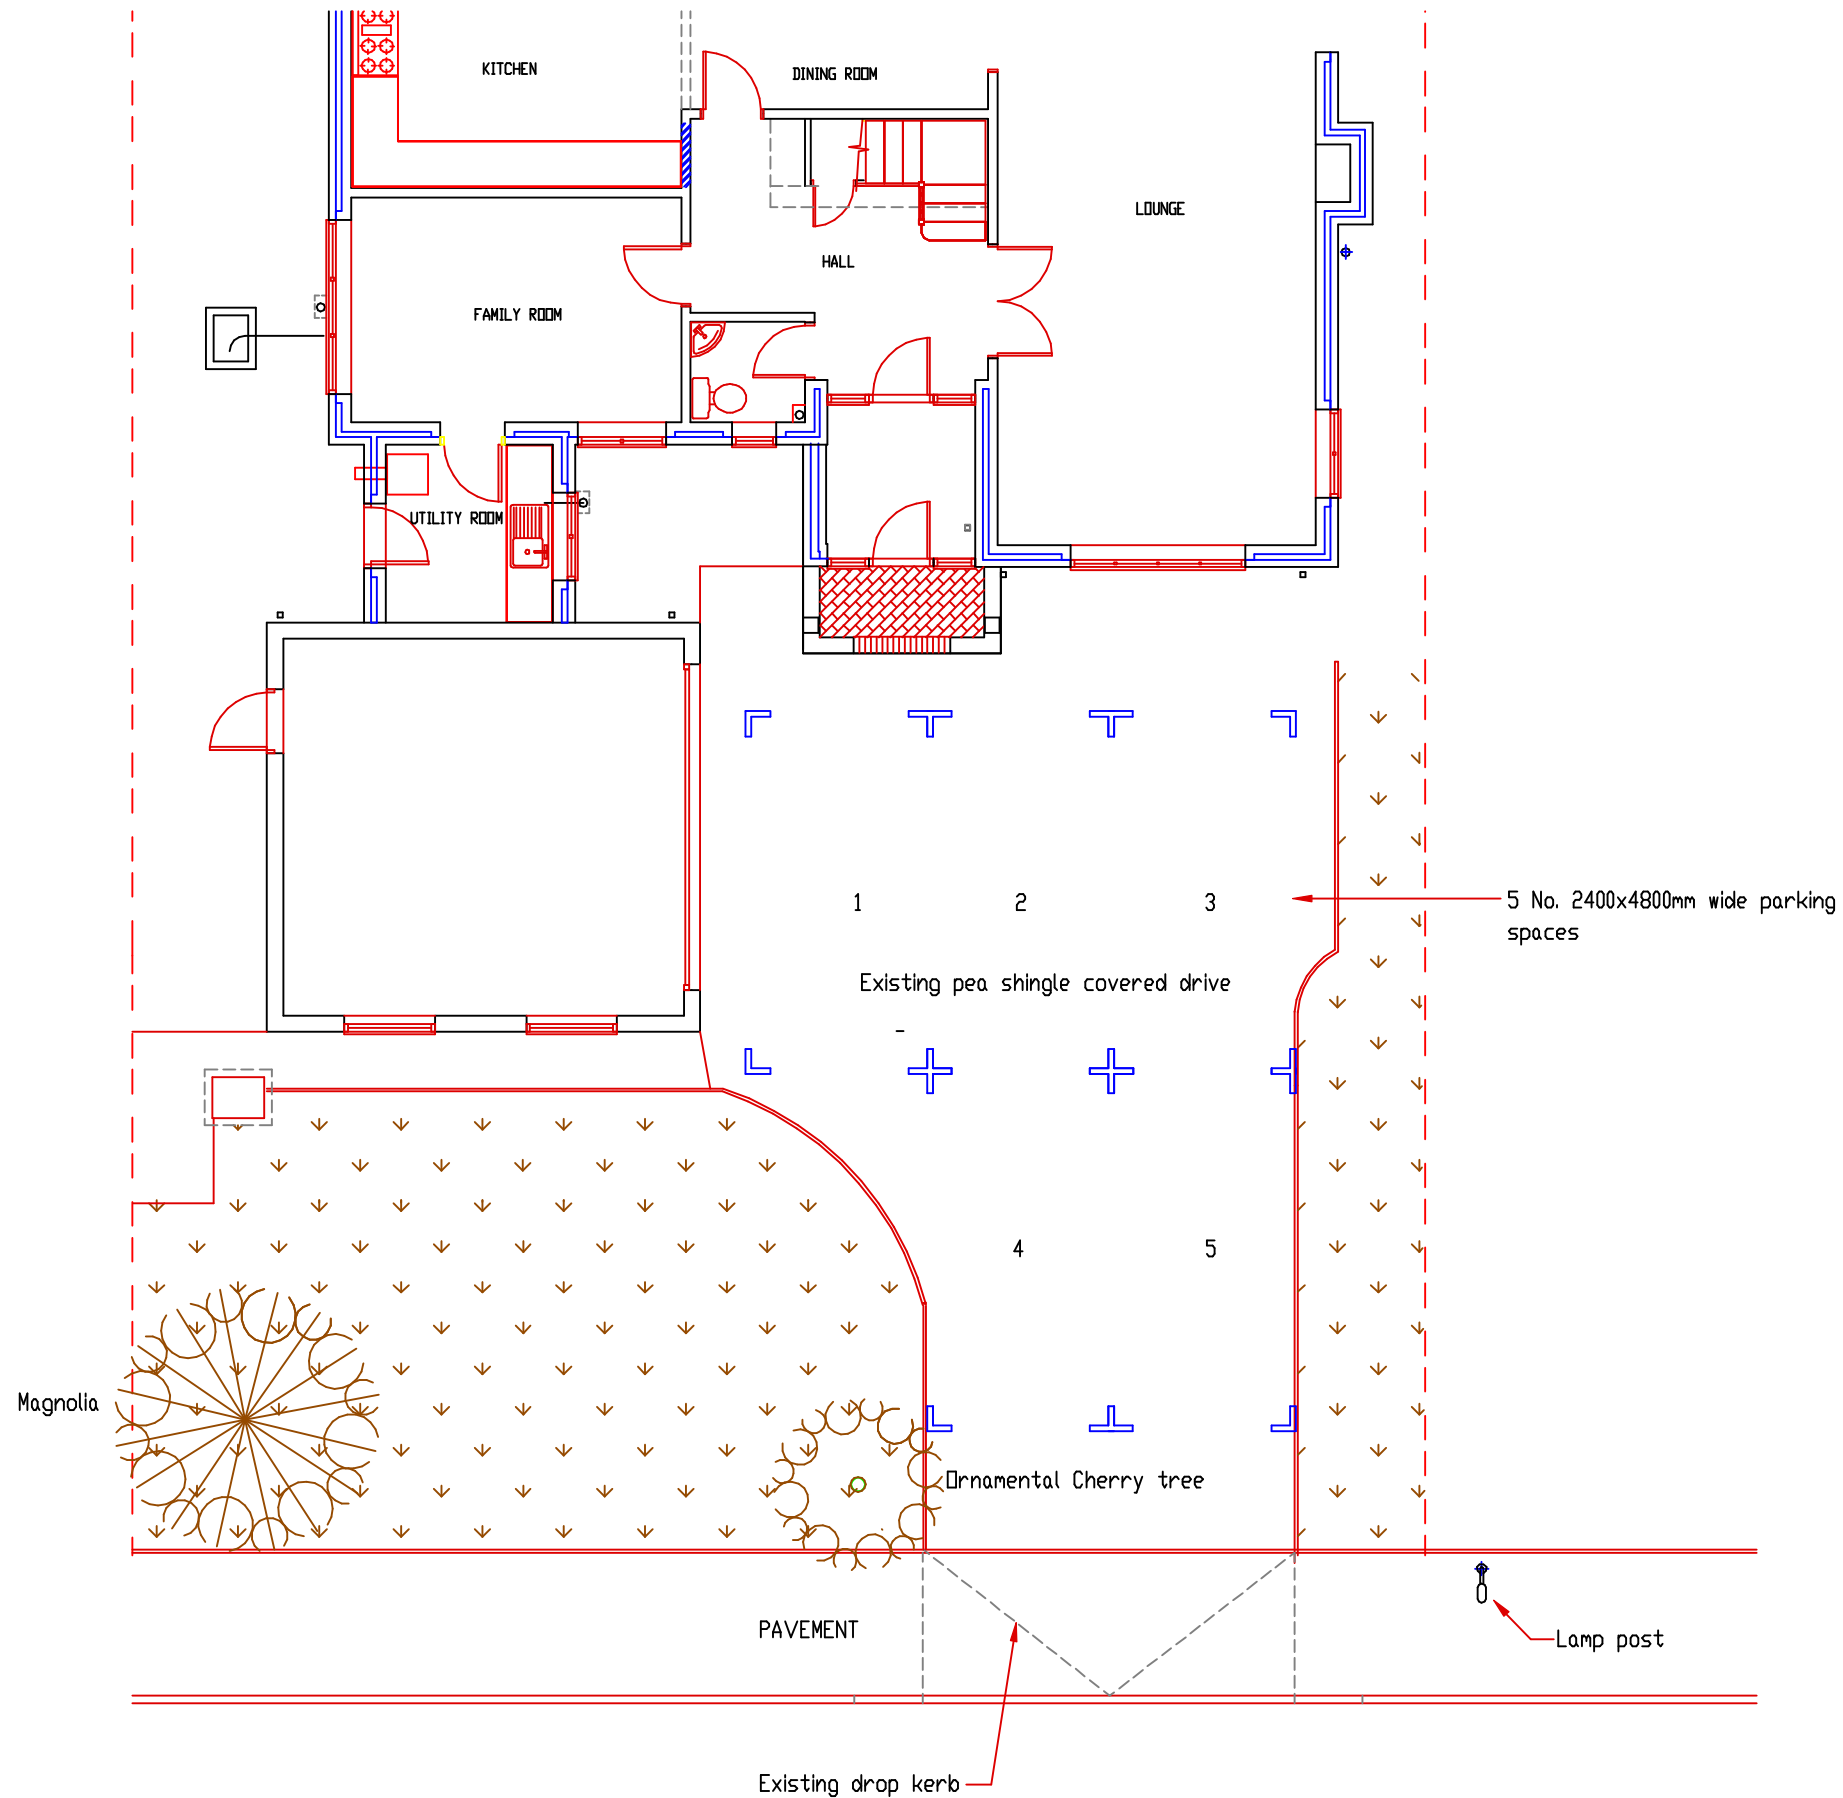

General Note:


Any discrepancy found must be reported before proceeding.

All dimensions are to be checked before proceeding with the work.

Drawing to be read in conjunction with Drg No. OAS/21/1840/2

EXISTING FRONT DRIVE LAYOUT

Scale 1 : 100

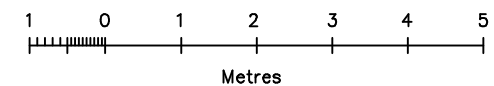

OASIS BUILDING & PLANNING APPLICATIONS

20 WANTAGE RD.
READING, BERKSHIRE. RG30 2SE
Tel: 0118 9573554
E-mail : oa.springer@btinternet.com

PROPOSED MODIFICATION TO FRONT DRIVE

Planning Application

Client
Mr & Mrs R Tubb
1 Oak Tree Copse,
Tilehurst,
Reading
RG31 6PX

Scale 1:100,	File Name: 1OakTreeCopsePl21dwg
Date April 2021	Drawn by OASpringer

Drawing No. OAS/21/1840/1	Rev. D
------------------------------	-----------