


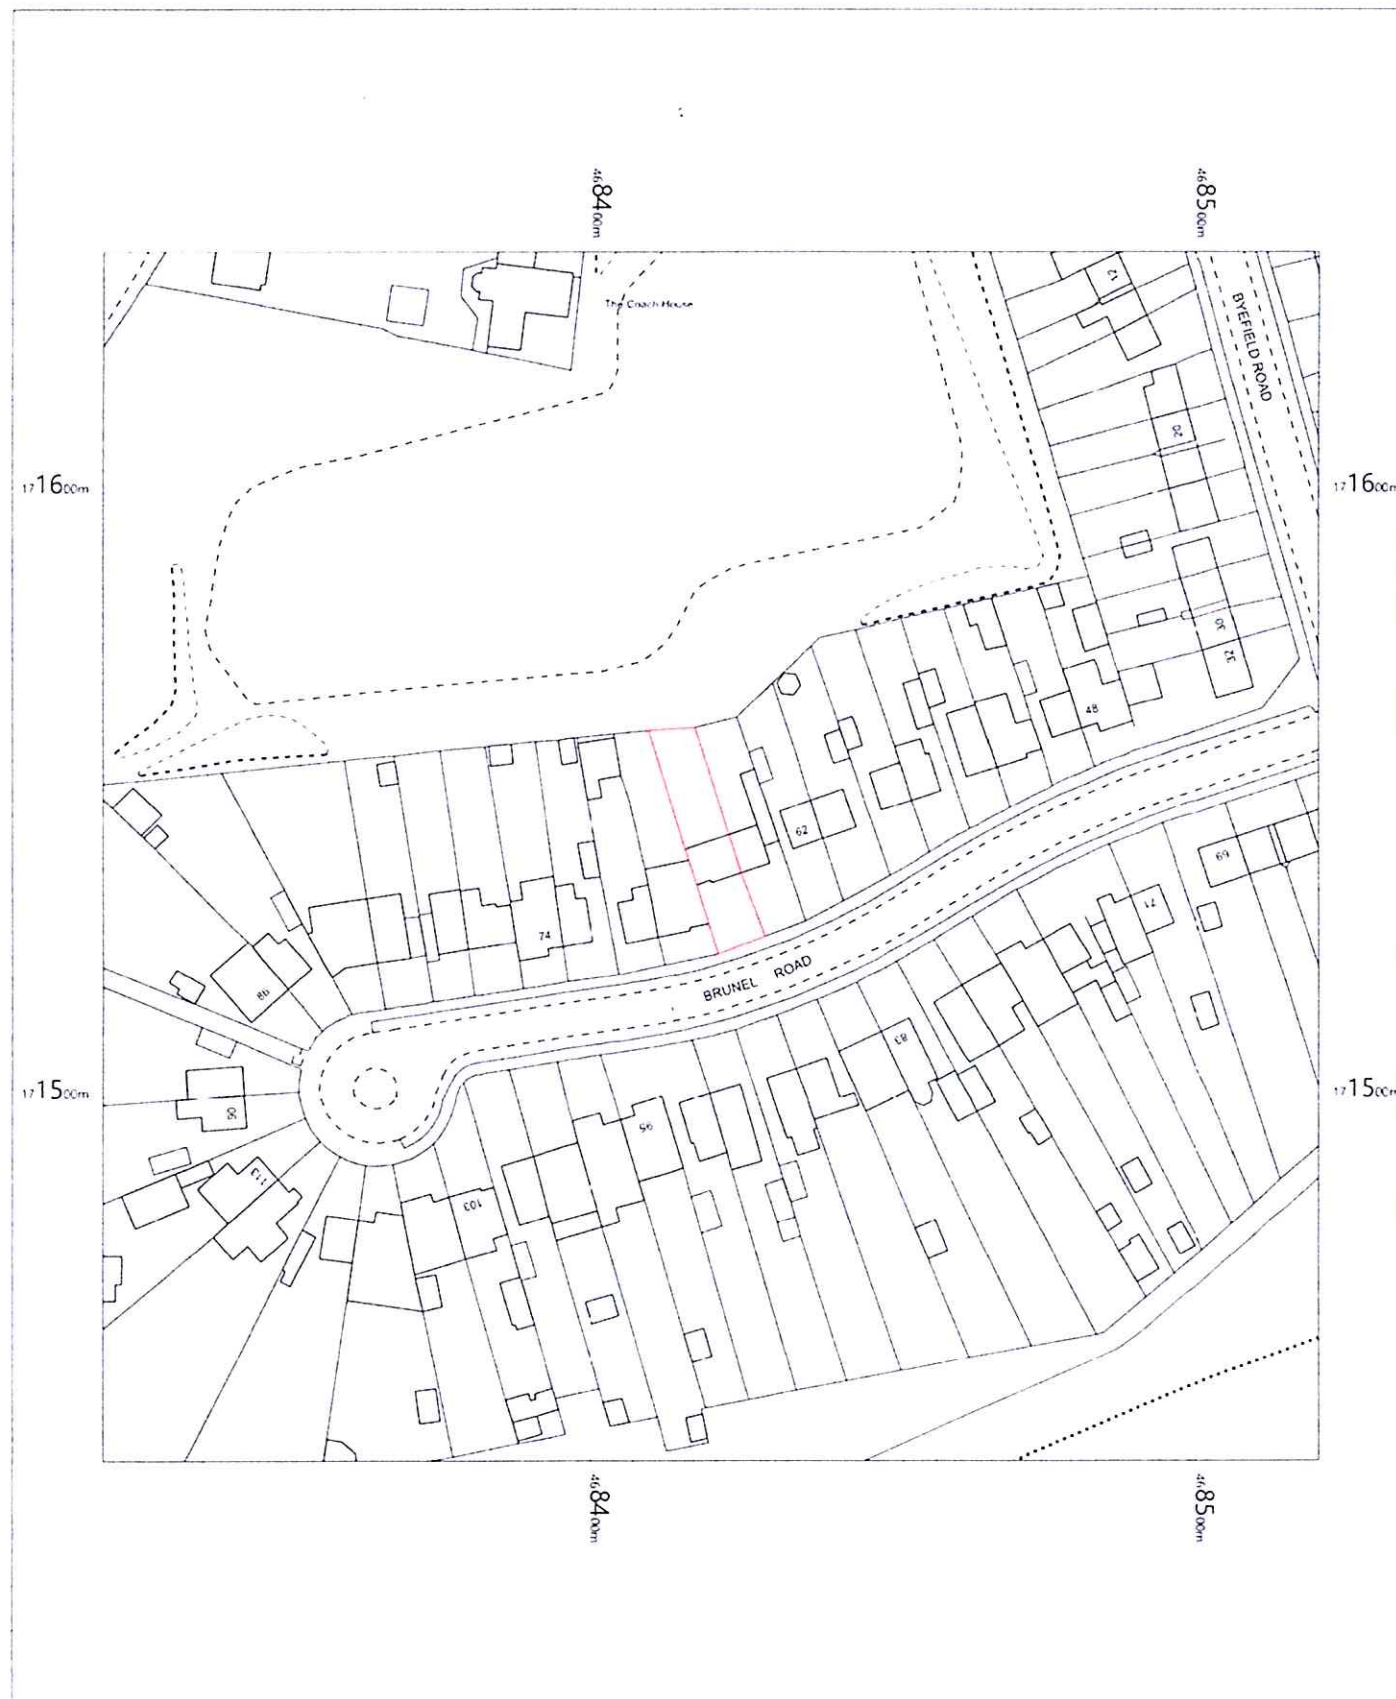

66 Brunel Road,  
Reading,  
RG30 3JL


OS MasterMap 1250/2500/10000 scale  
Tuesday, May 25, 2021, ID: MPMBW-00964929  
www.blackwellmapping.co.uk

1:1250 scale print at A4, Centre: 468420 E, 171540 N

© Crown Copyright Ordnance Survey. Licence no: 100041041



**BLACKWELL'S**  
MAPPING SERVICES  
www.blackwellmapping.co.uk  
TEL: 0800 151 2612  
maps@blackwell.co.uk

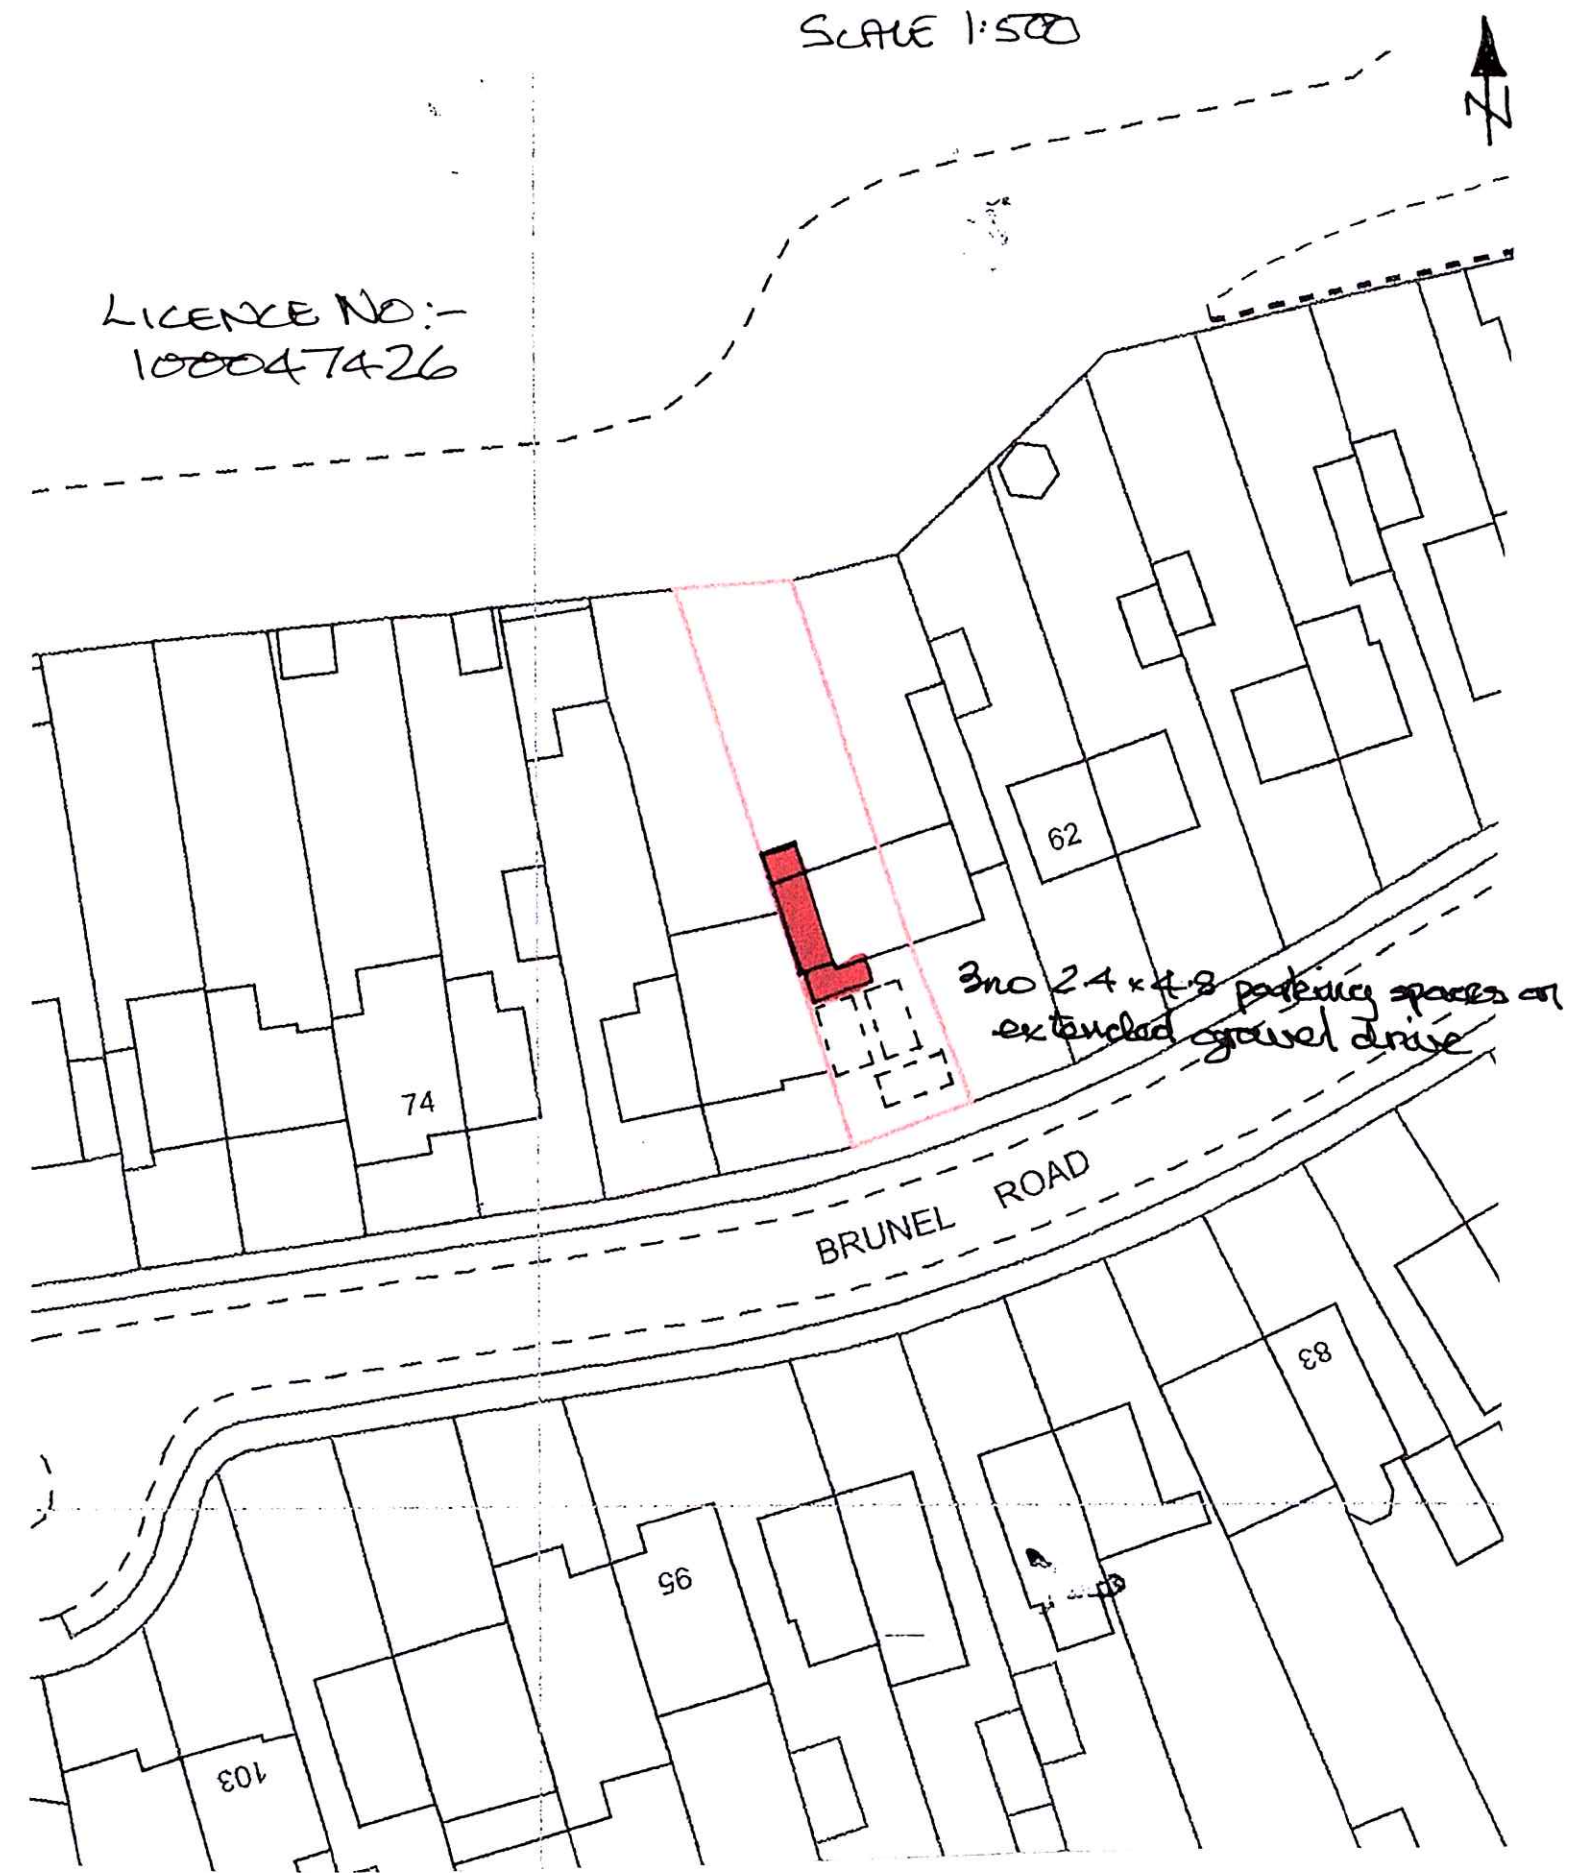

SCALE 1:500

LICENCE NO:-  
100047426

3 no 24x4.8 parking spaces on  
extended gravel drive