





external water tank

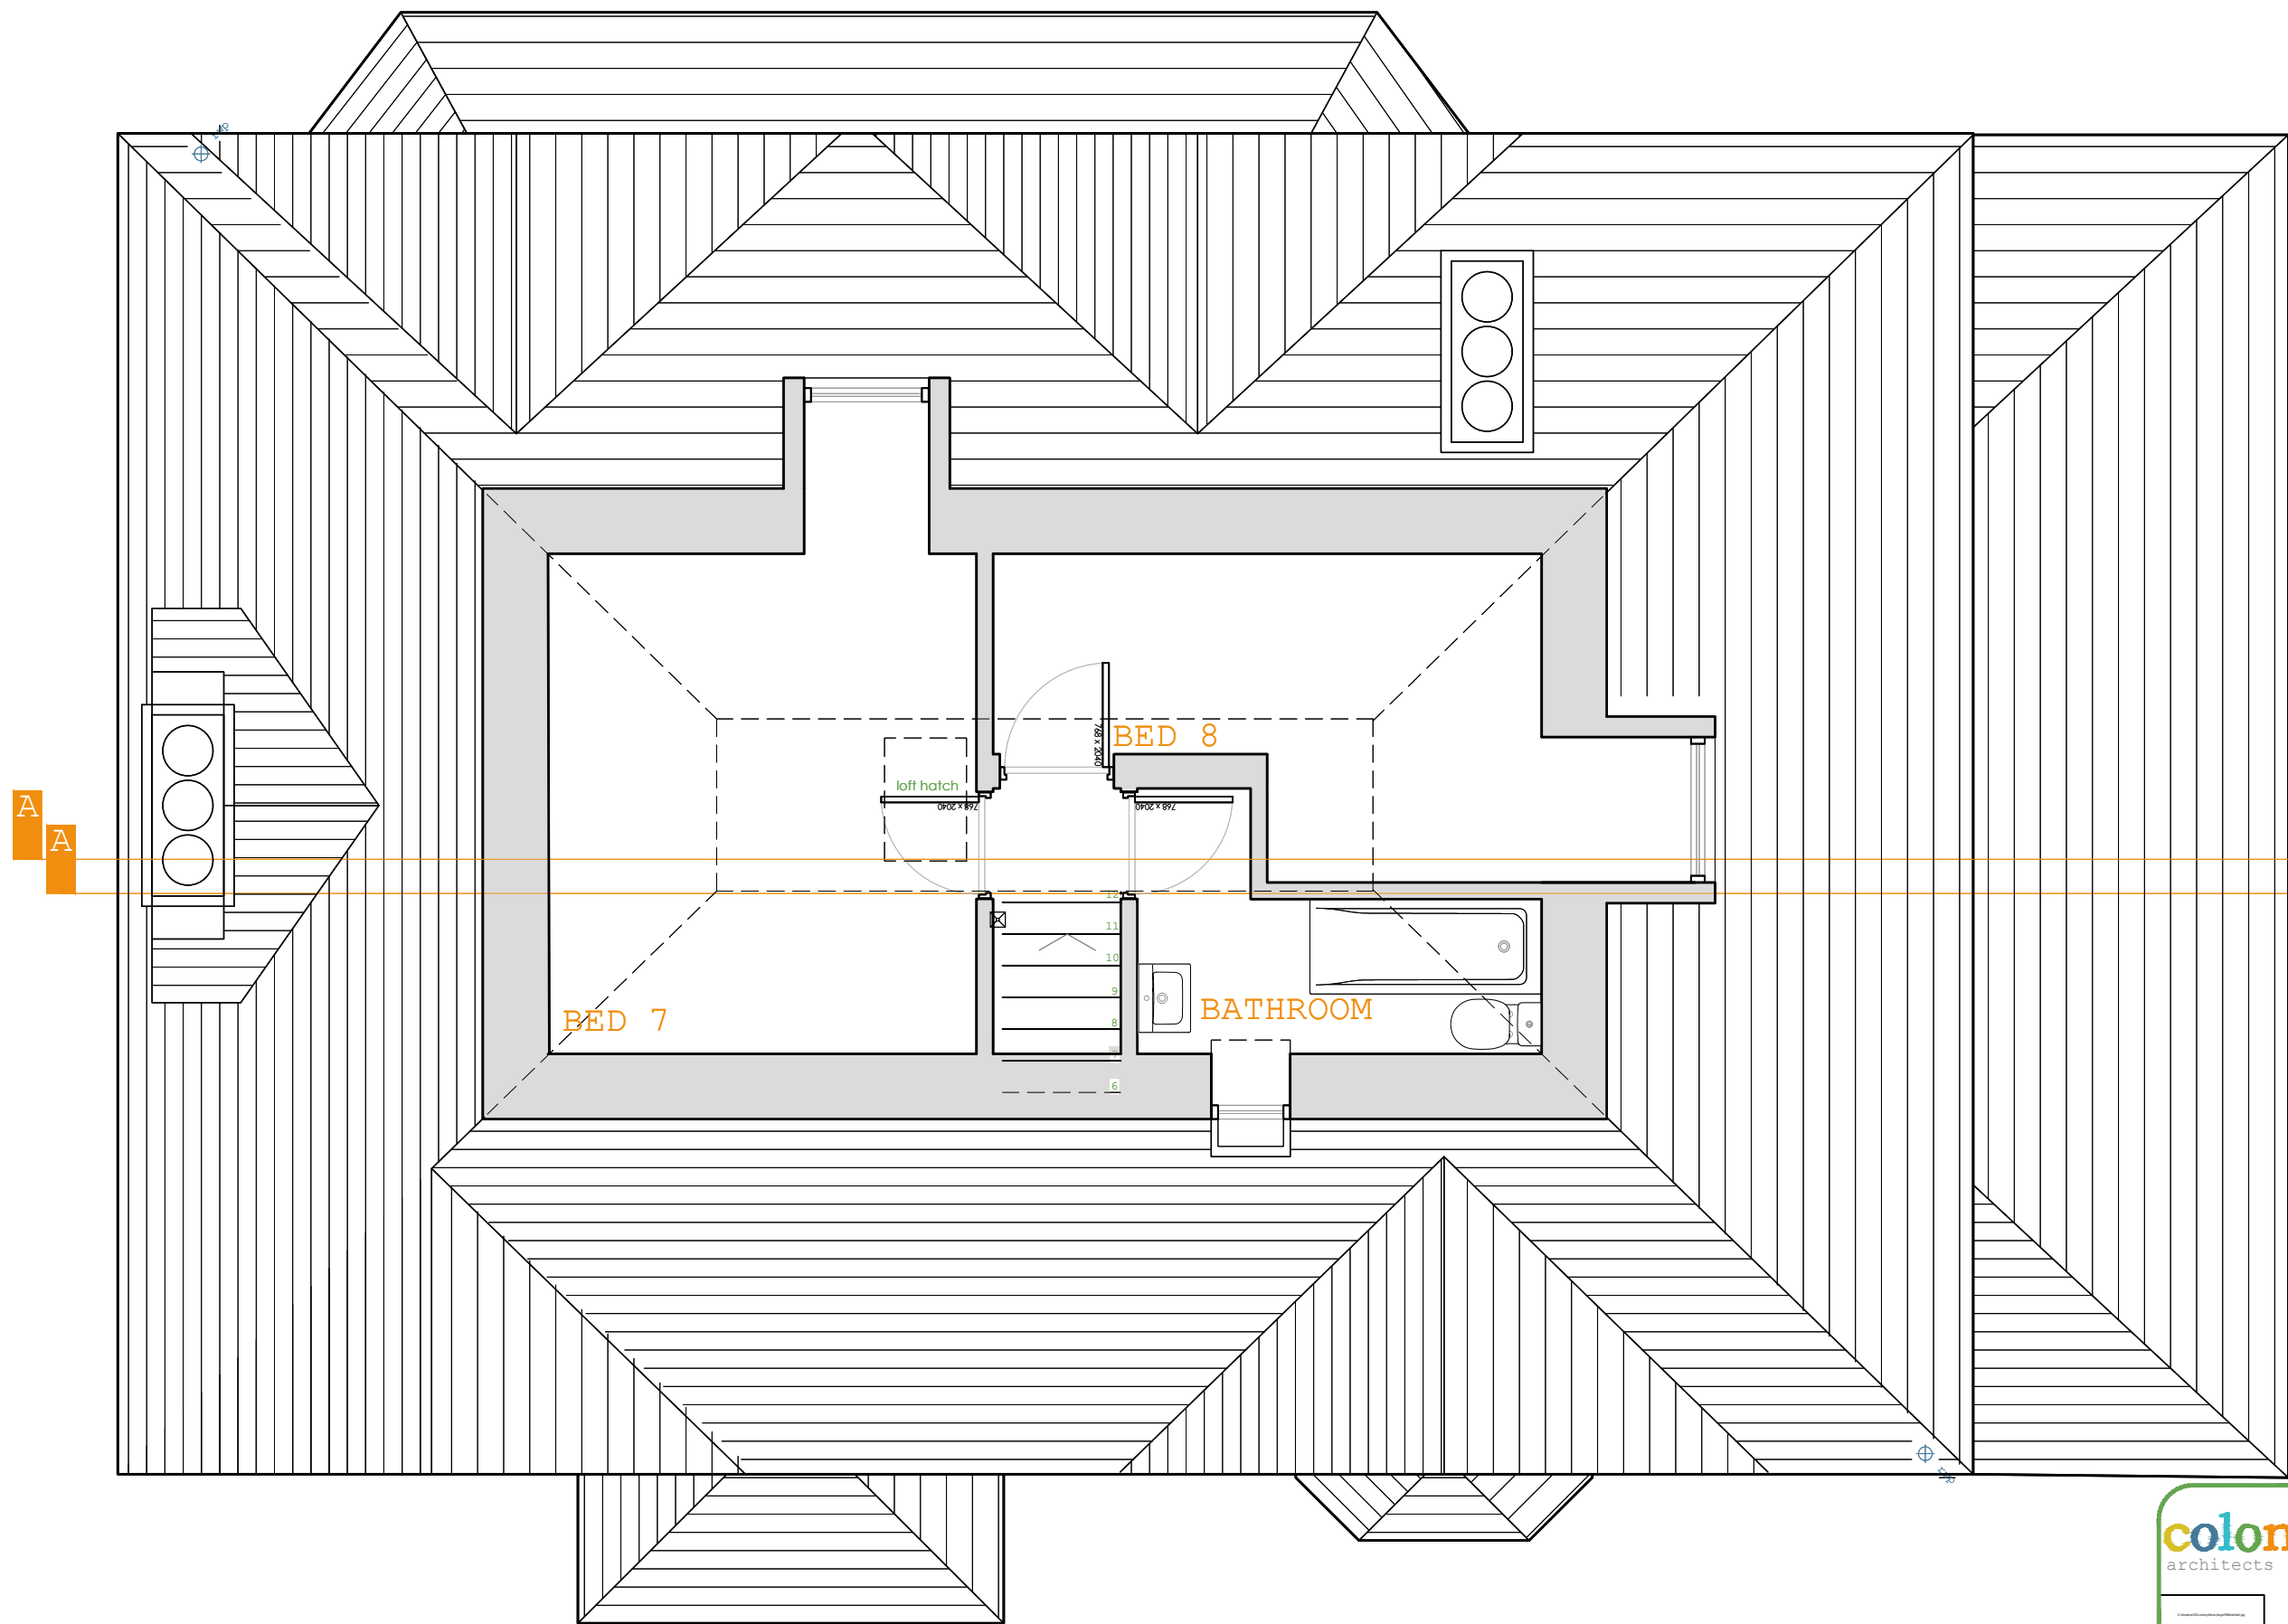

project
130 Shinfield Road
Reading, RG2 7DT
client
Sanjay Sharma
drawing title
Second Floor
As Existing

project drawing number revision
227- 01-02 p
date status
Apr 2016 planning
scale area author checked
1:50 A3 NE EGM
© 2015 colony architects

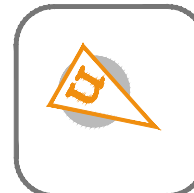

www.colonyarchitects.com
colony architects ltd has undertaken this survey and prepared this drawing to a level of accuracy commensurate with the scale indicated on the drawing, any dimensions extracted should be treated accordingly.
Unless indicated do not use this drawing to produce any fabrication drawings, cutting lists or schedules of works, including setting out dimensions.

colony architects ltd is a collaborative of architects and designers with an agenda to find out more visit our beautiful website
www.colonyarchitects.com
contact: design@colonyarchitects.com
stu 07990 515372 intermezzo
ed 07779 255328 working road
guildford surrey gu1 1ge