



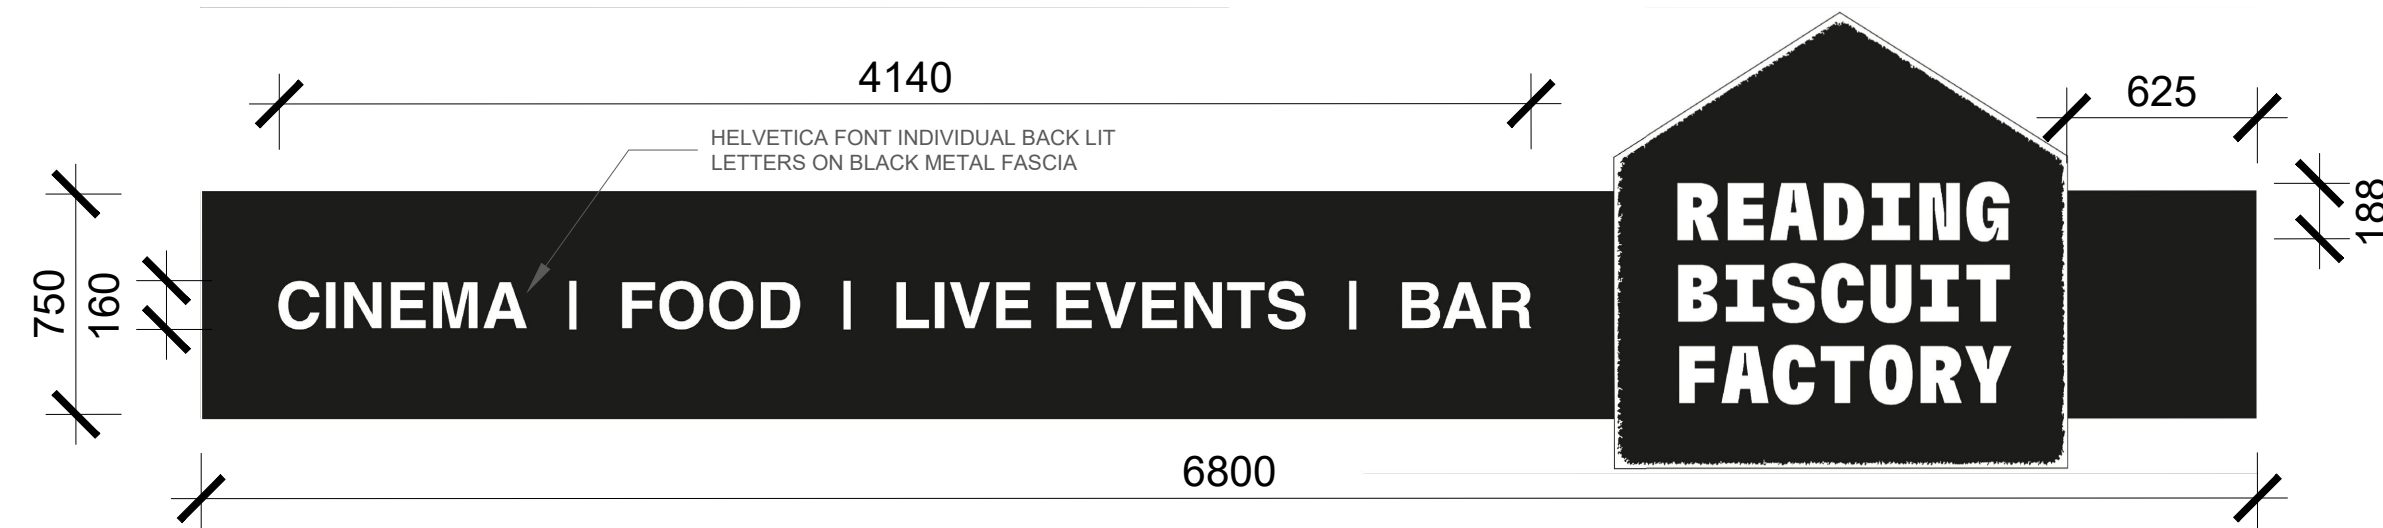

01 PROPOSED OXFORD ROAD ILLUMINATED FASCIA SIGNAGE ELEVATION
Scale 1:25

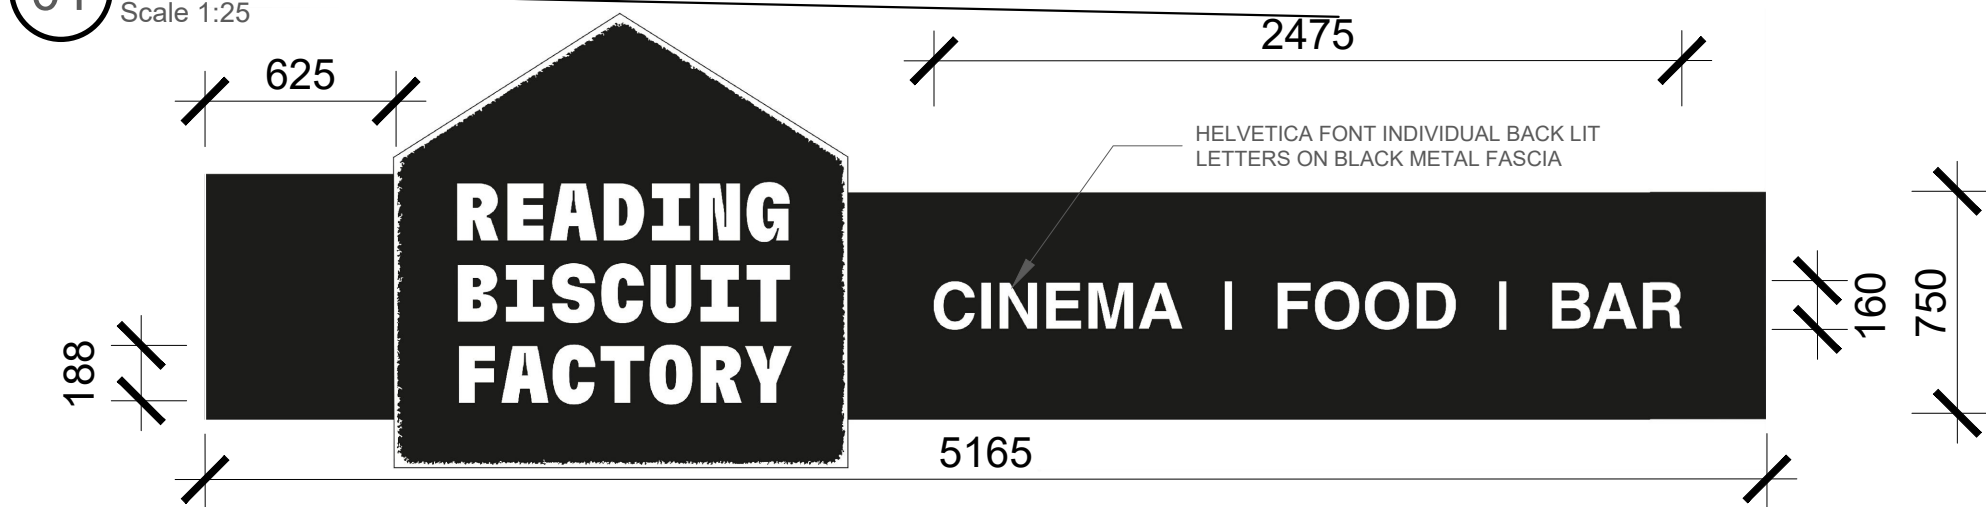


02 PROPOSED QUEENS WALK ILLUMINATED FASCIA SIGNAGE ELEVATION
Scale 1:25

03 SECTION DETAILS
Scale 1:25

PROPOSED 3D INDIVIDUAL ILLUMINATED BUILT UP LETTERING FIXED TO SPANDREL WITH 20MM SPACERS

PROPOSED PAINTED BLACK METAL SIGNAGE TRAY PAINTED BLACK

SECTION OF FASCIA TRAY WITH BUILT UP INDIVIDUAL LETTERING

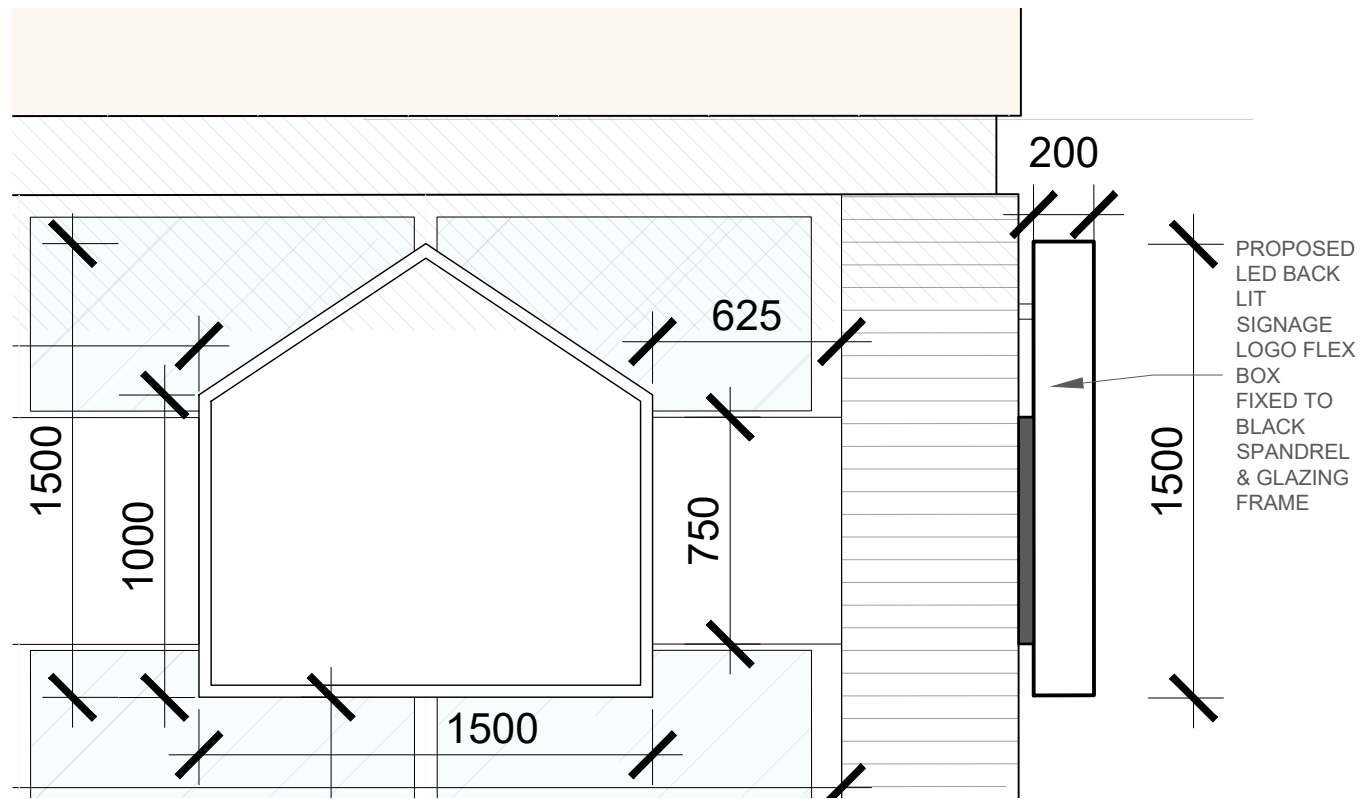

ELEVATION & SECTION OF LOGO FLEX BOX

SPECIFICATIONS FOR FASCIA SPANDREL


- 50MM DEEP S/S, INDIVIDUAL LETTERS MOUNTED ON BLACK FASCIA TRAY
- FRONT FINISH - OPAL ACRYLIC
- 12V LEDS BUILT UP AT REAR AND FIXED TO FASCIA TRAY WITH 20MM SPACERS
- HELVETICA FONT

ILLUMINATION :
• Max 200 cd / m2
• DAWN TO DUST SENSOR TIMER SYSTEM

SPECIFICATIONS FOR TRAY MOUNTED FLEX LOGO BOX

- FLAT SINGLE PVC MEMBRANE
- LED INTERNALLY ILLUMINATED FRAME
- BLACK ELEMENTS BLOCKED OUT
- BACKLIT OUTER BORDER AND TEXT
- GT FLEXA MONO BLACK FONT

ILLUMINATION :
• Max 200 cd / m2
• DAWN TO DUST SENSOR TIMER SYSTEM

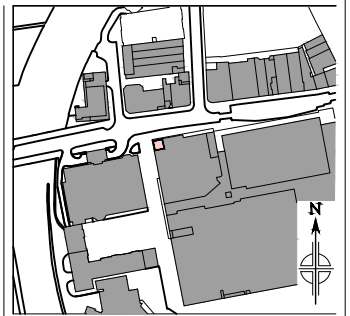

The use of this data by the recipient acts as an agreement of the following statements. Do not use this data if you do not agree with any of the following statements:-

All drawings are based upon site information supplied by third parties and as such their accuracy cannot be guaranteed. All features are approximate and subject to clarification by a detailed topographical survey, statutory service enquiries and confirmation of the legal boundaries.

Do not scale the drawing.
Use figured dimensions in all cases.
Check all dimensions on site prior to fabrication of any steelwork.

Report any discrepancies in writing to Wren Architecture as soon as they are identified before proceeding.

All proposed structural modifications to existing building to be in accordance with the structural engineer's drawings and specifications.

All proposed structure, including concrete slabs and steel beams, to be in accordance with the structural engineer's drawings and specifications.

Client
The Really Local Group

Architects & Designers

architecture & design

Wren.

7 Deane House Studios, 27 Greenwood Place
NW5 1LB, London UK. +44 (0) 207424 9448
www.wrenarchitecture.com

Rev	Description	Date	Dm	Chk
-----	-------------	------	----	-----

Status
ADVERT CONSENT APPLICATION

Project
Proposed Works
Broad Street Mall
Reading

Drawing Title
PROPOSED SIGNAGE FOR
OXFORD ROAD & QUEENS WALK

Project No.	Drawing No.	Revision
0157	P503	A
Scale @ A3 1:200	Drawn By JP	