


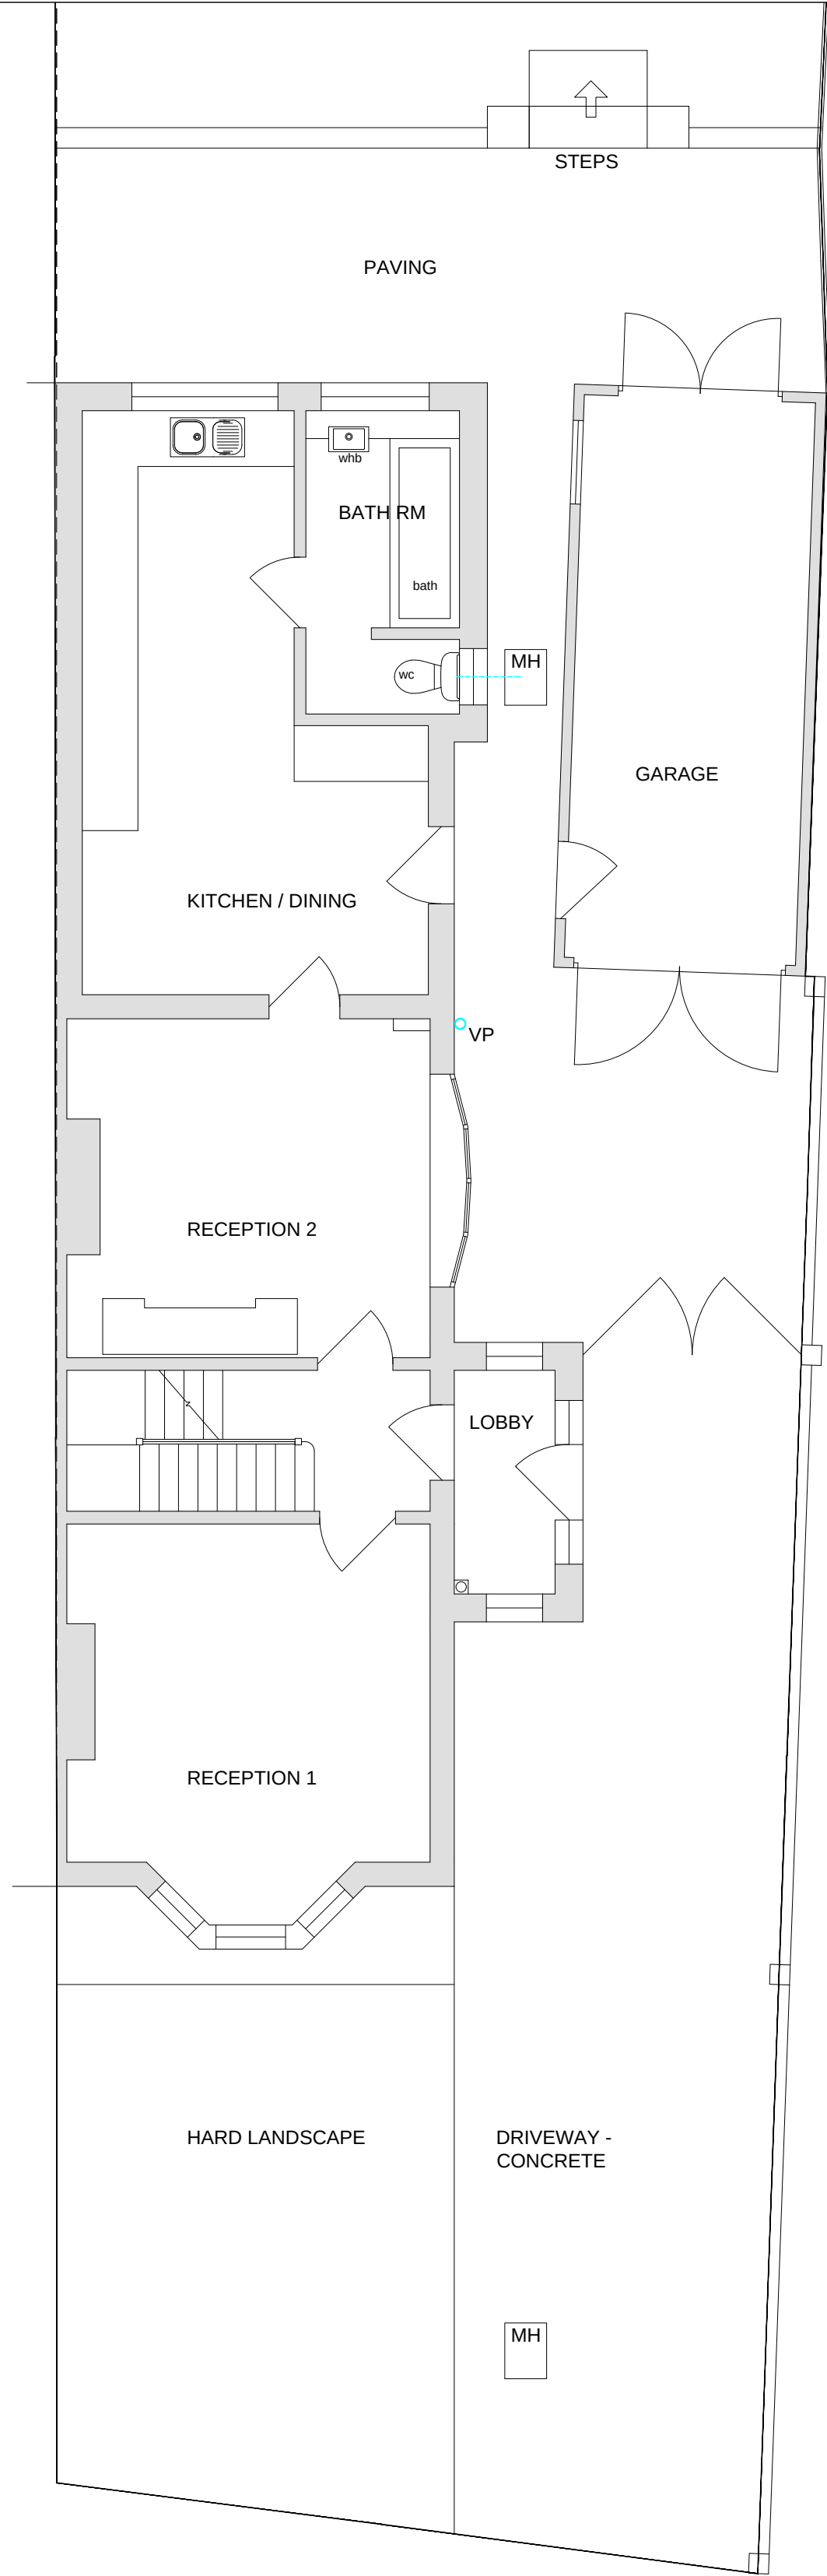


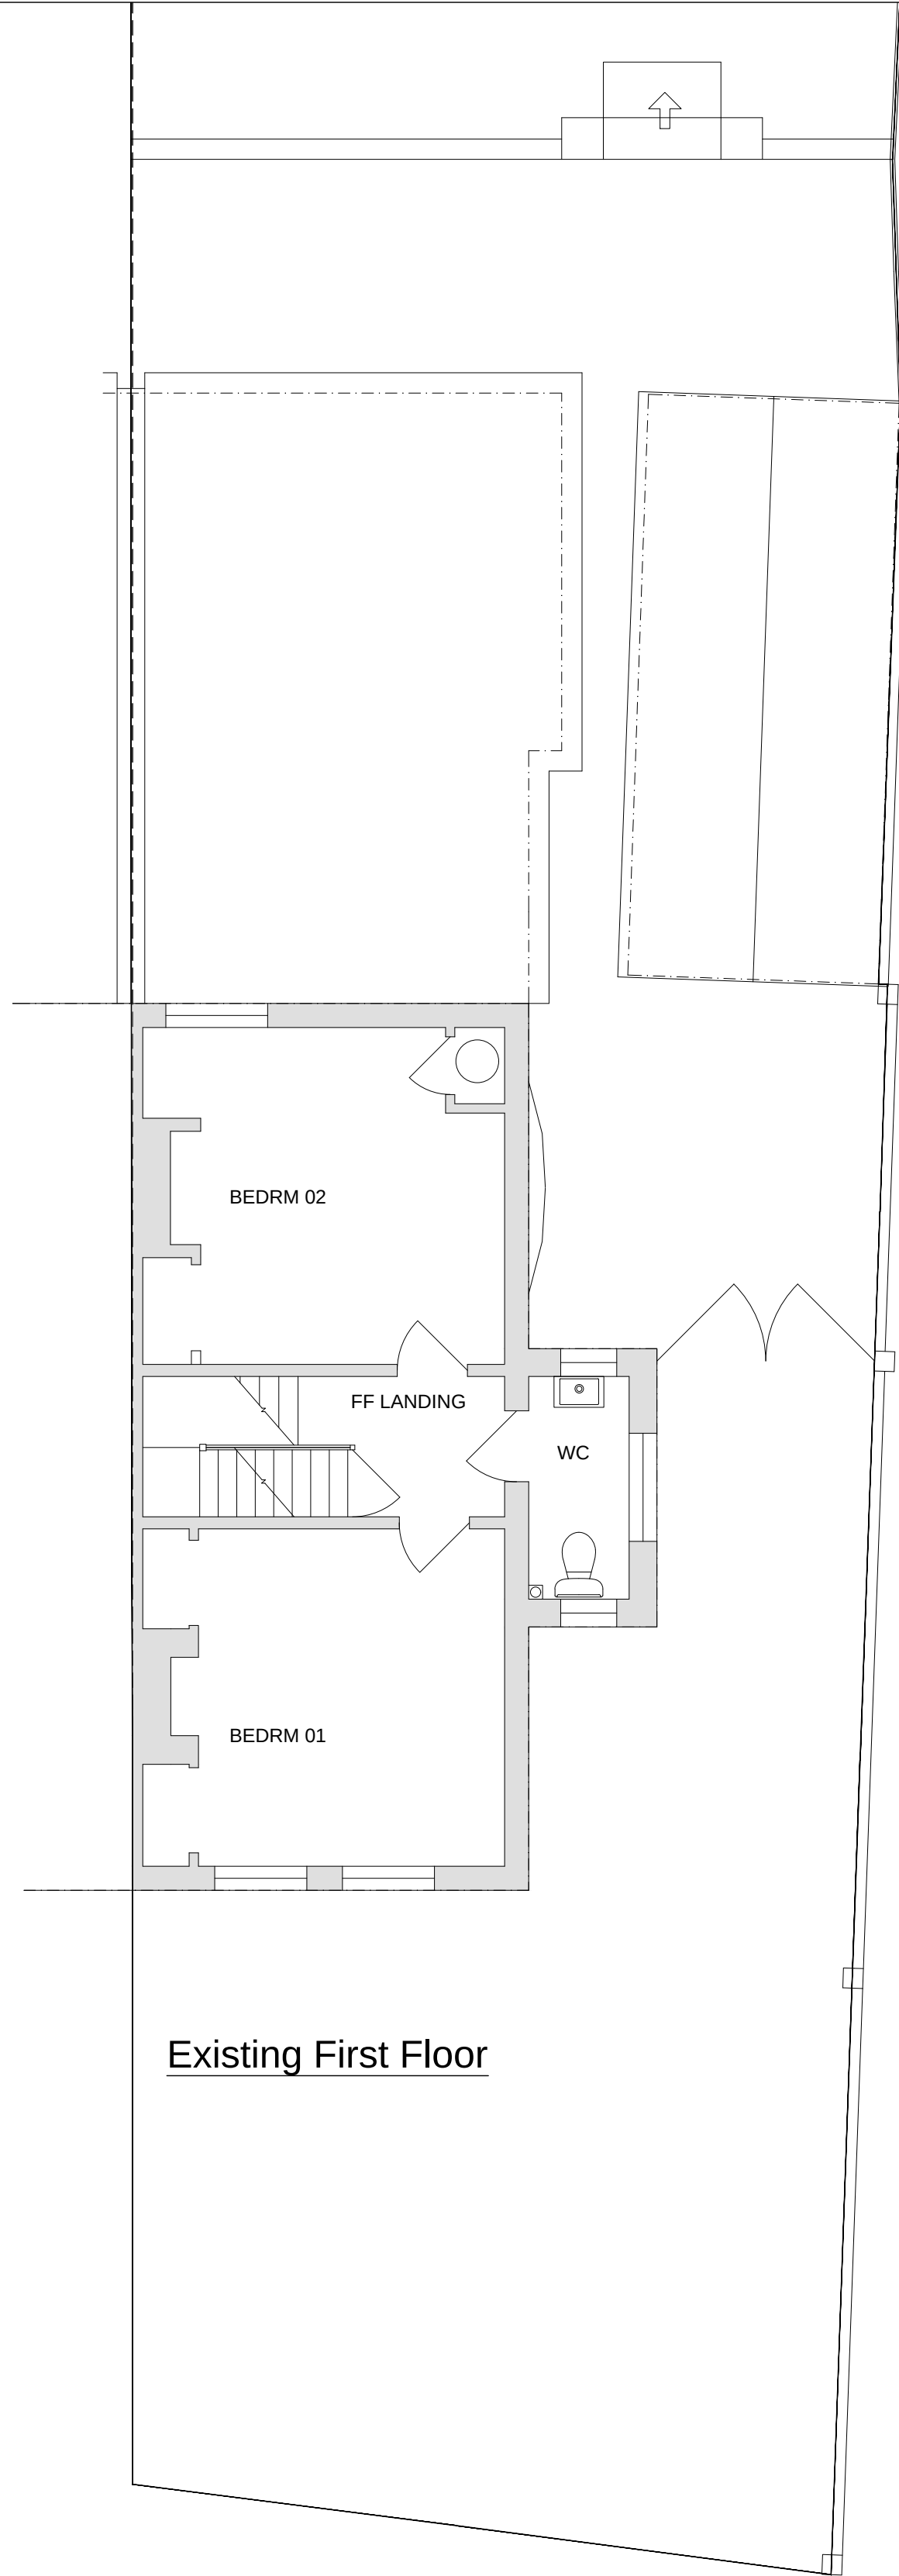

Existing Ground Floor

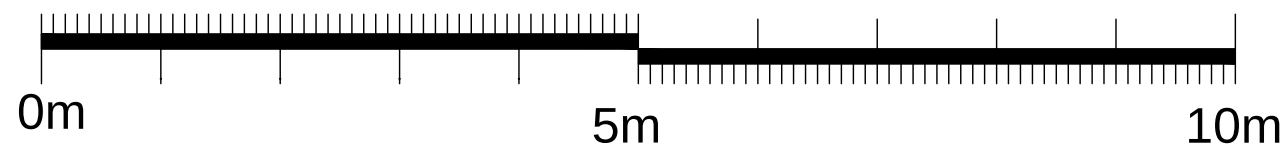

Existing First Floor

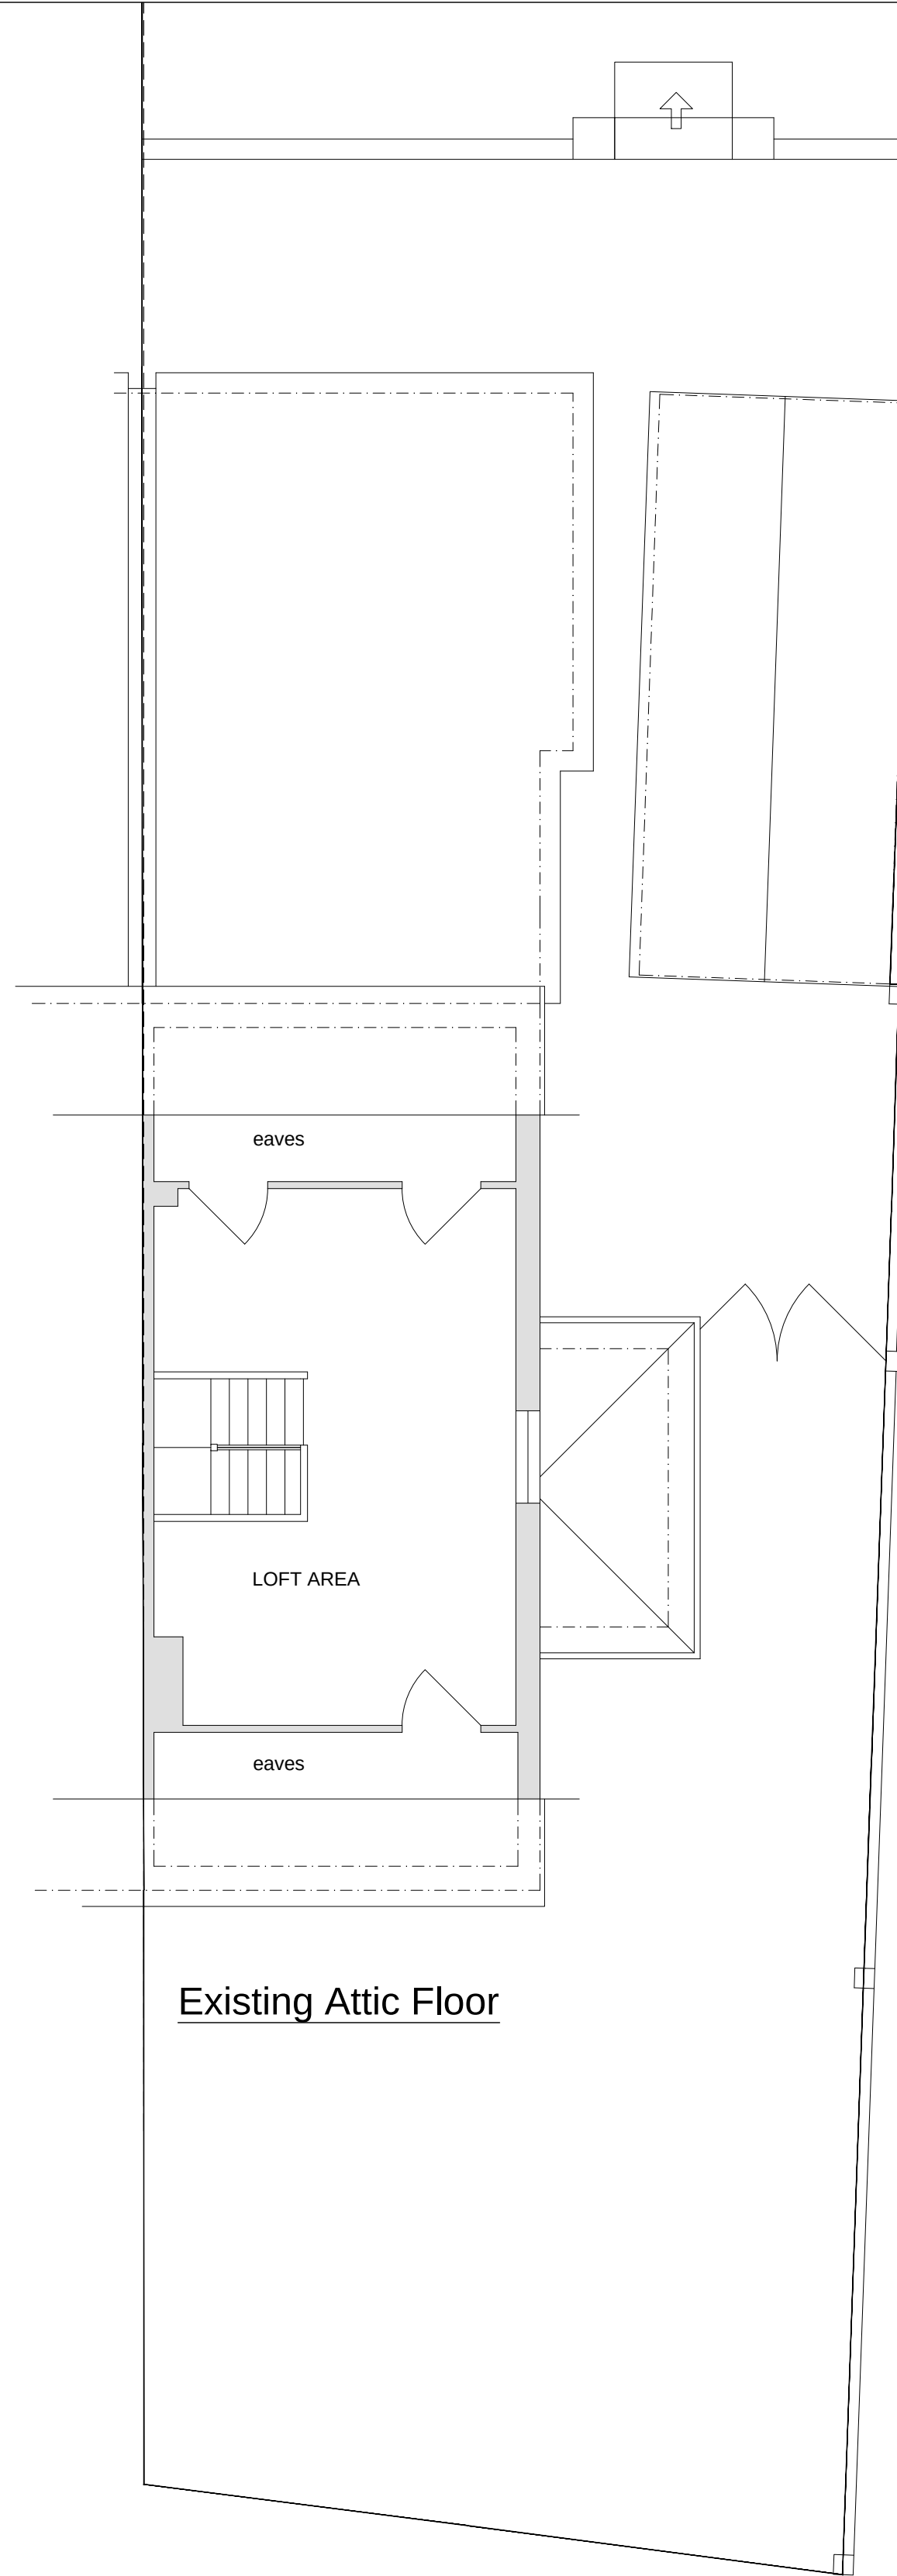

Existing Attic Floor

Revisions
Rev A - Created
Rev B - Various

GALLERY ARCHITECTS

CHECK LEVELS ON SITE
COPYRIGHT
ARB REG No. 070132G
Baytree Cottage, 31 Cromwell Road, Camberley, Surrey,
GU15 4HY
Mobile: +44 (0) 7717 531 967
Office: +44 (0) 1276 692951
email - info@galleryarchitects.com

PROJECT
Alterations & Additions
91 South View Rd
Caversham, Reading,
RG4 5BB

DRAWING TITLE
Existing Plans

PROJECT No. GA 551	SCALE 1/100 @ A1, 1/200 @ A3
DRAWING No. 100	DATE Sept 2020
DRAWN JT	CHECKED -
Rev: b	