


Block Plan Existing

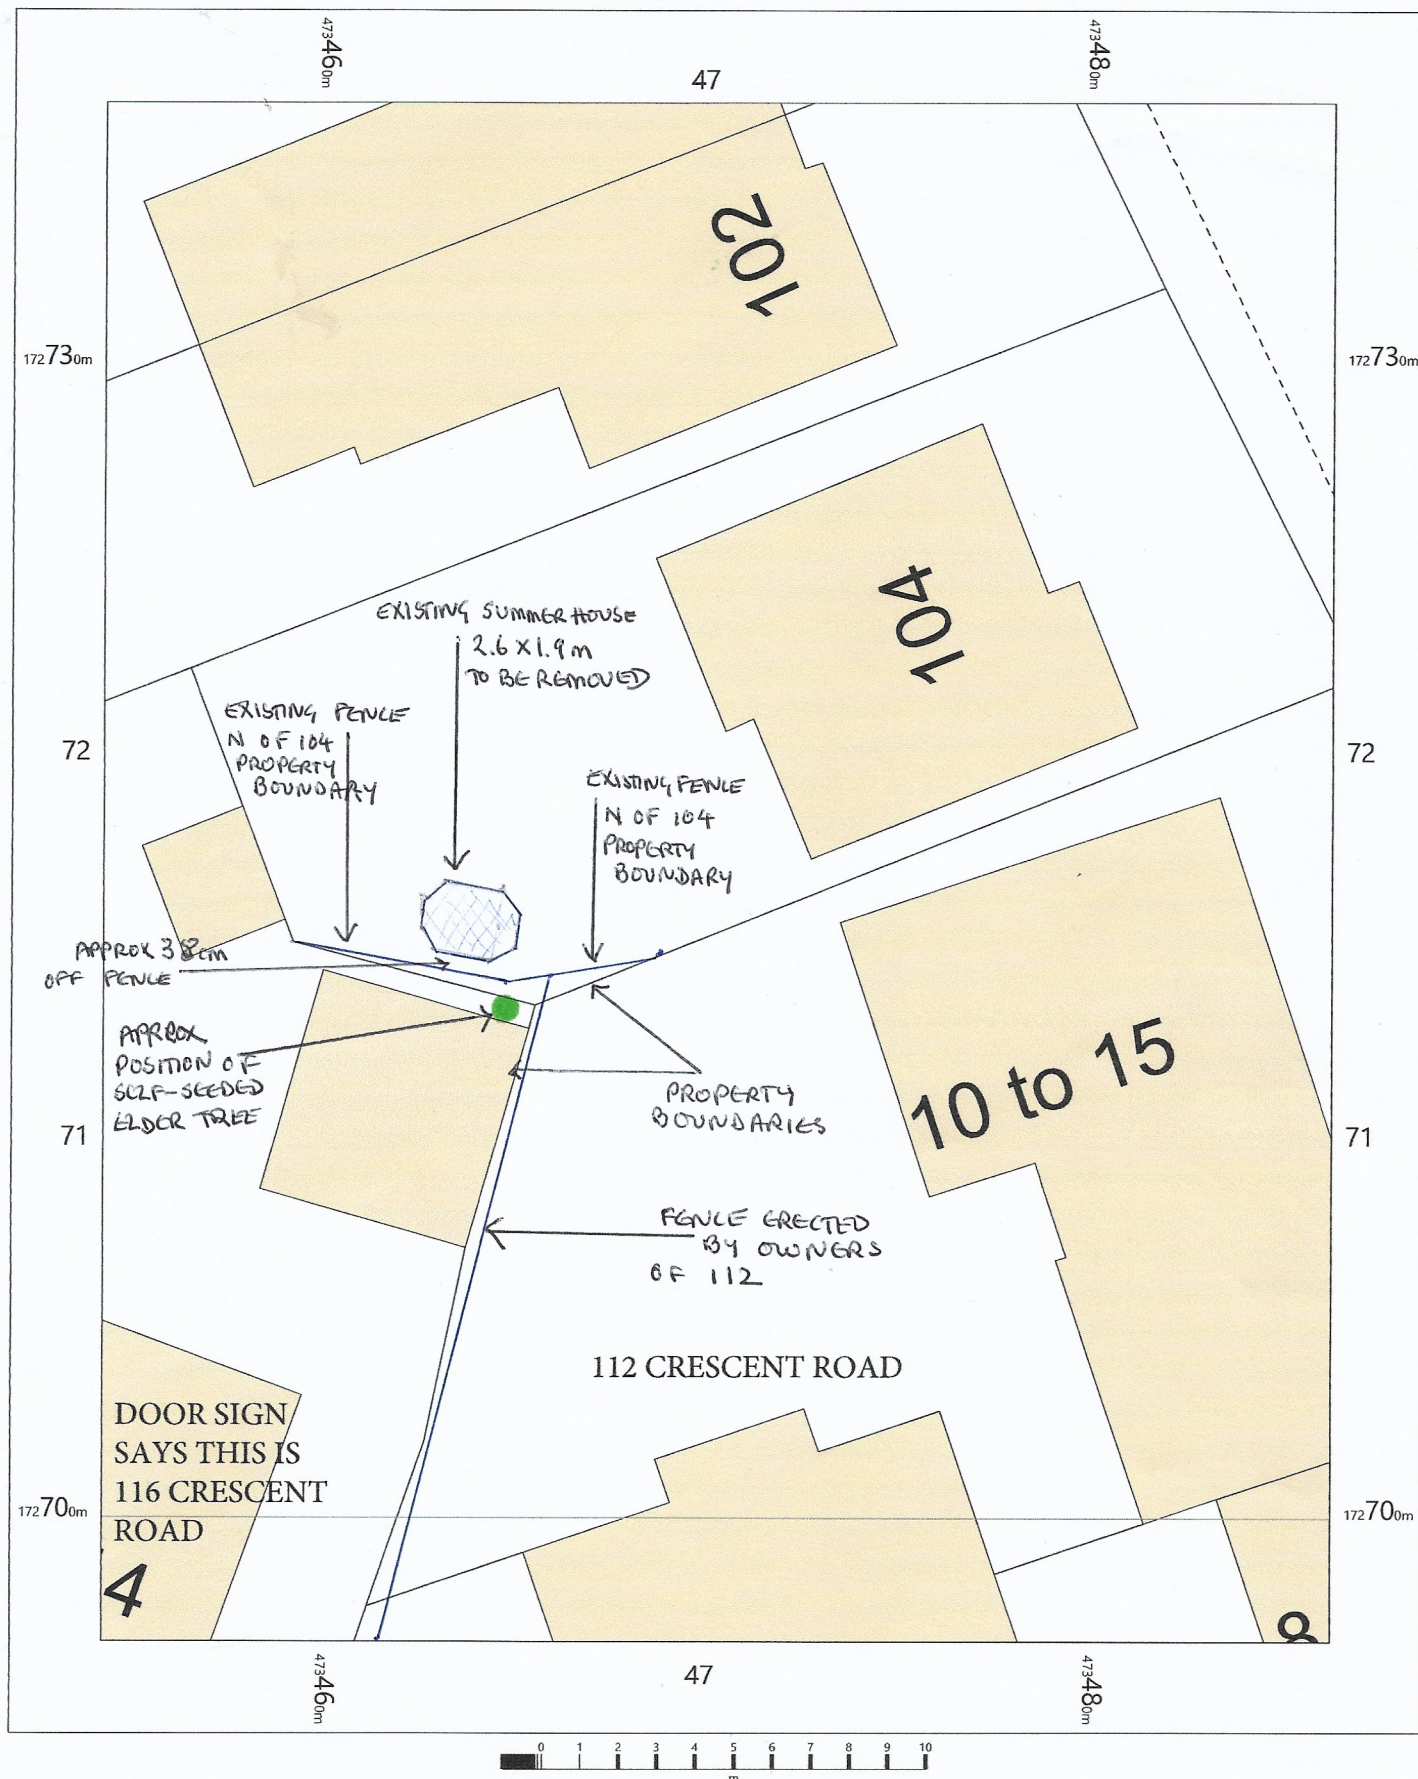

OS MasterMap 1250/2500/10000 scale
Friday, January 15, 2021, ID: BW1-00931377
maps.blackwell.co.uk

1:200 scale print at A4, Centre: 473470 E, 172717 N

©Crown Copyright Ordnance Survey. Licence no. 100041041



BLACKWELL'S
MAPPING SERVICES
PERSONAL & PROFESSIONAL MAPPING
www.blackwellmapping.co.uk

TEL: 0800 151 2612
maps@blackwell.co.uk