


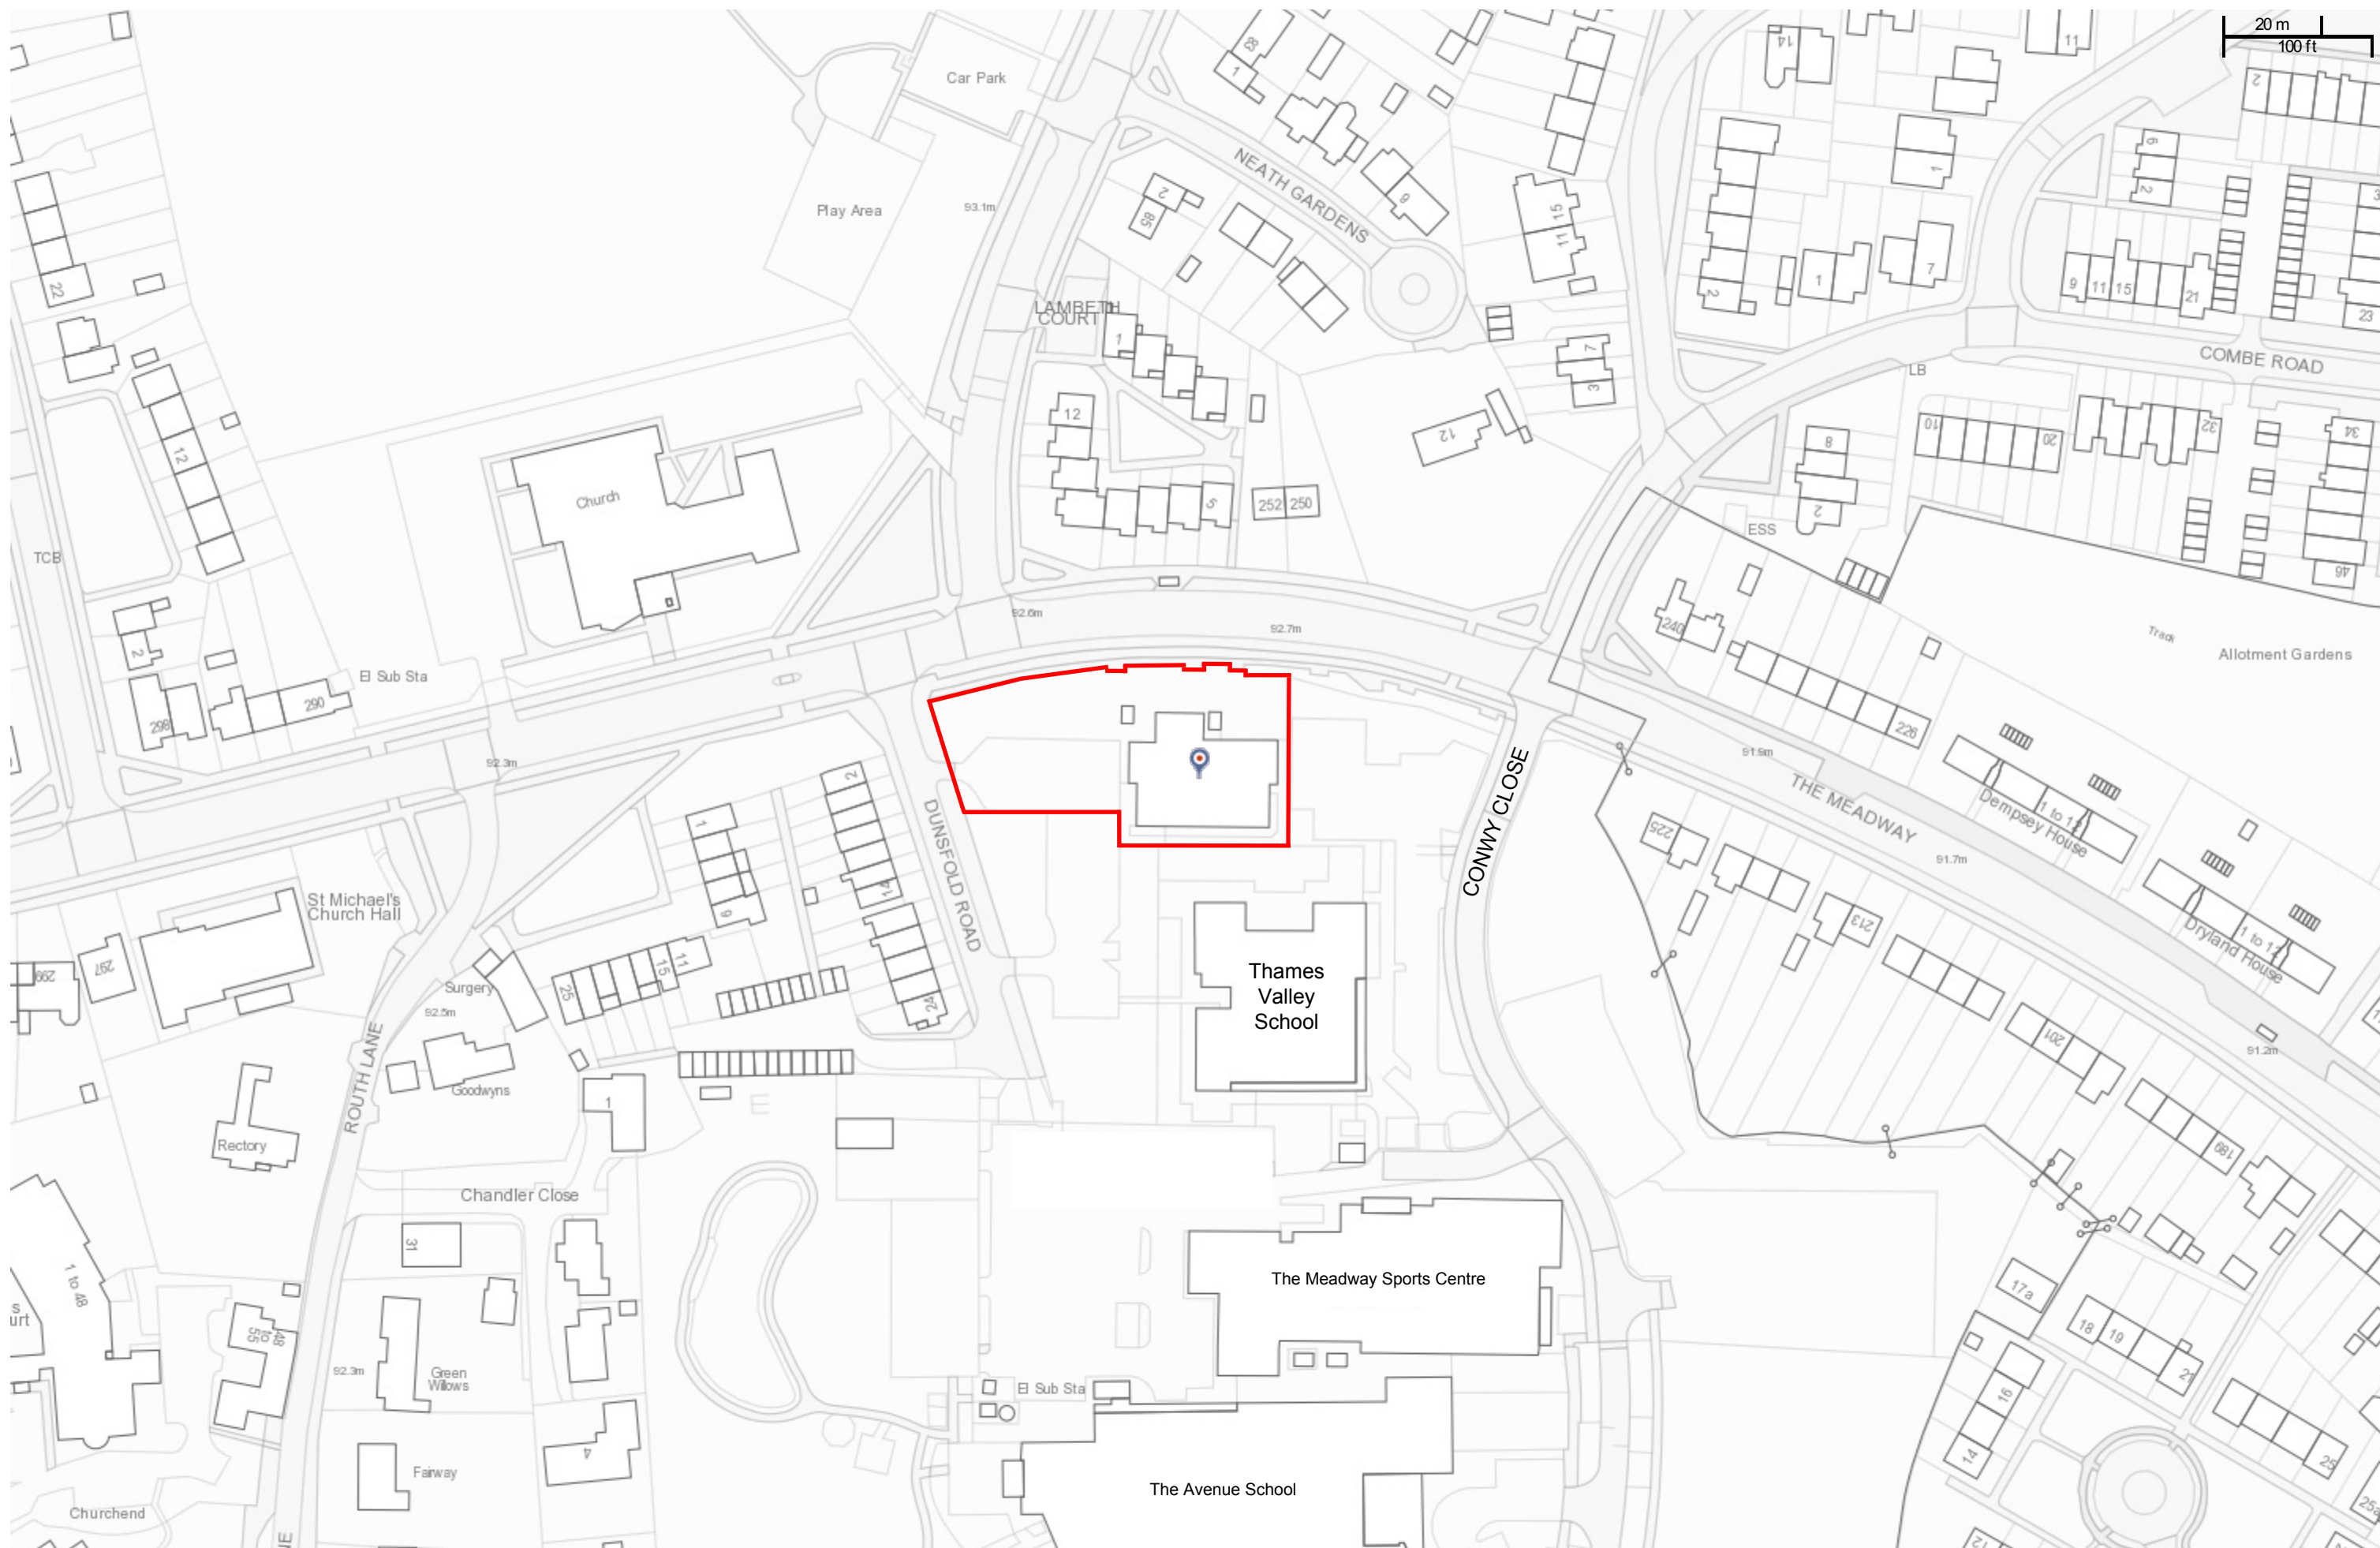

Project: 1 Dunsfold Road - Refurbishment Works
 Title: Location Plan
 Scale: 1:1250 (A3 paper)
 Drawing No: 2134/20/01/01