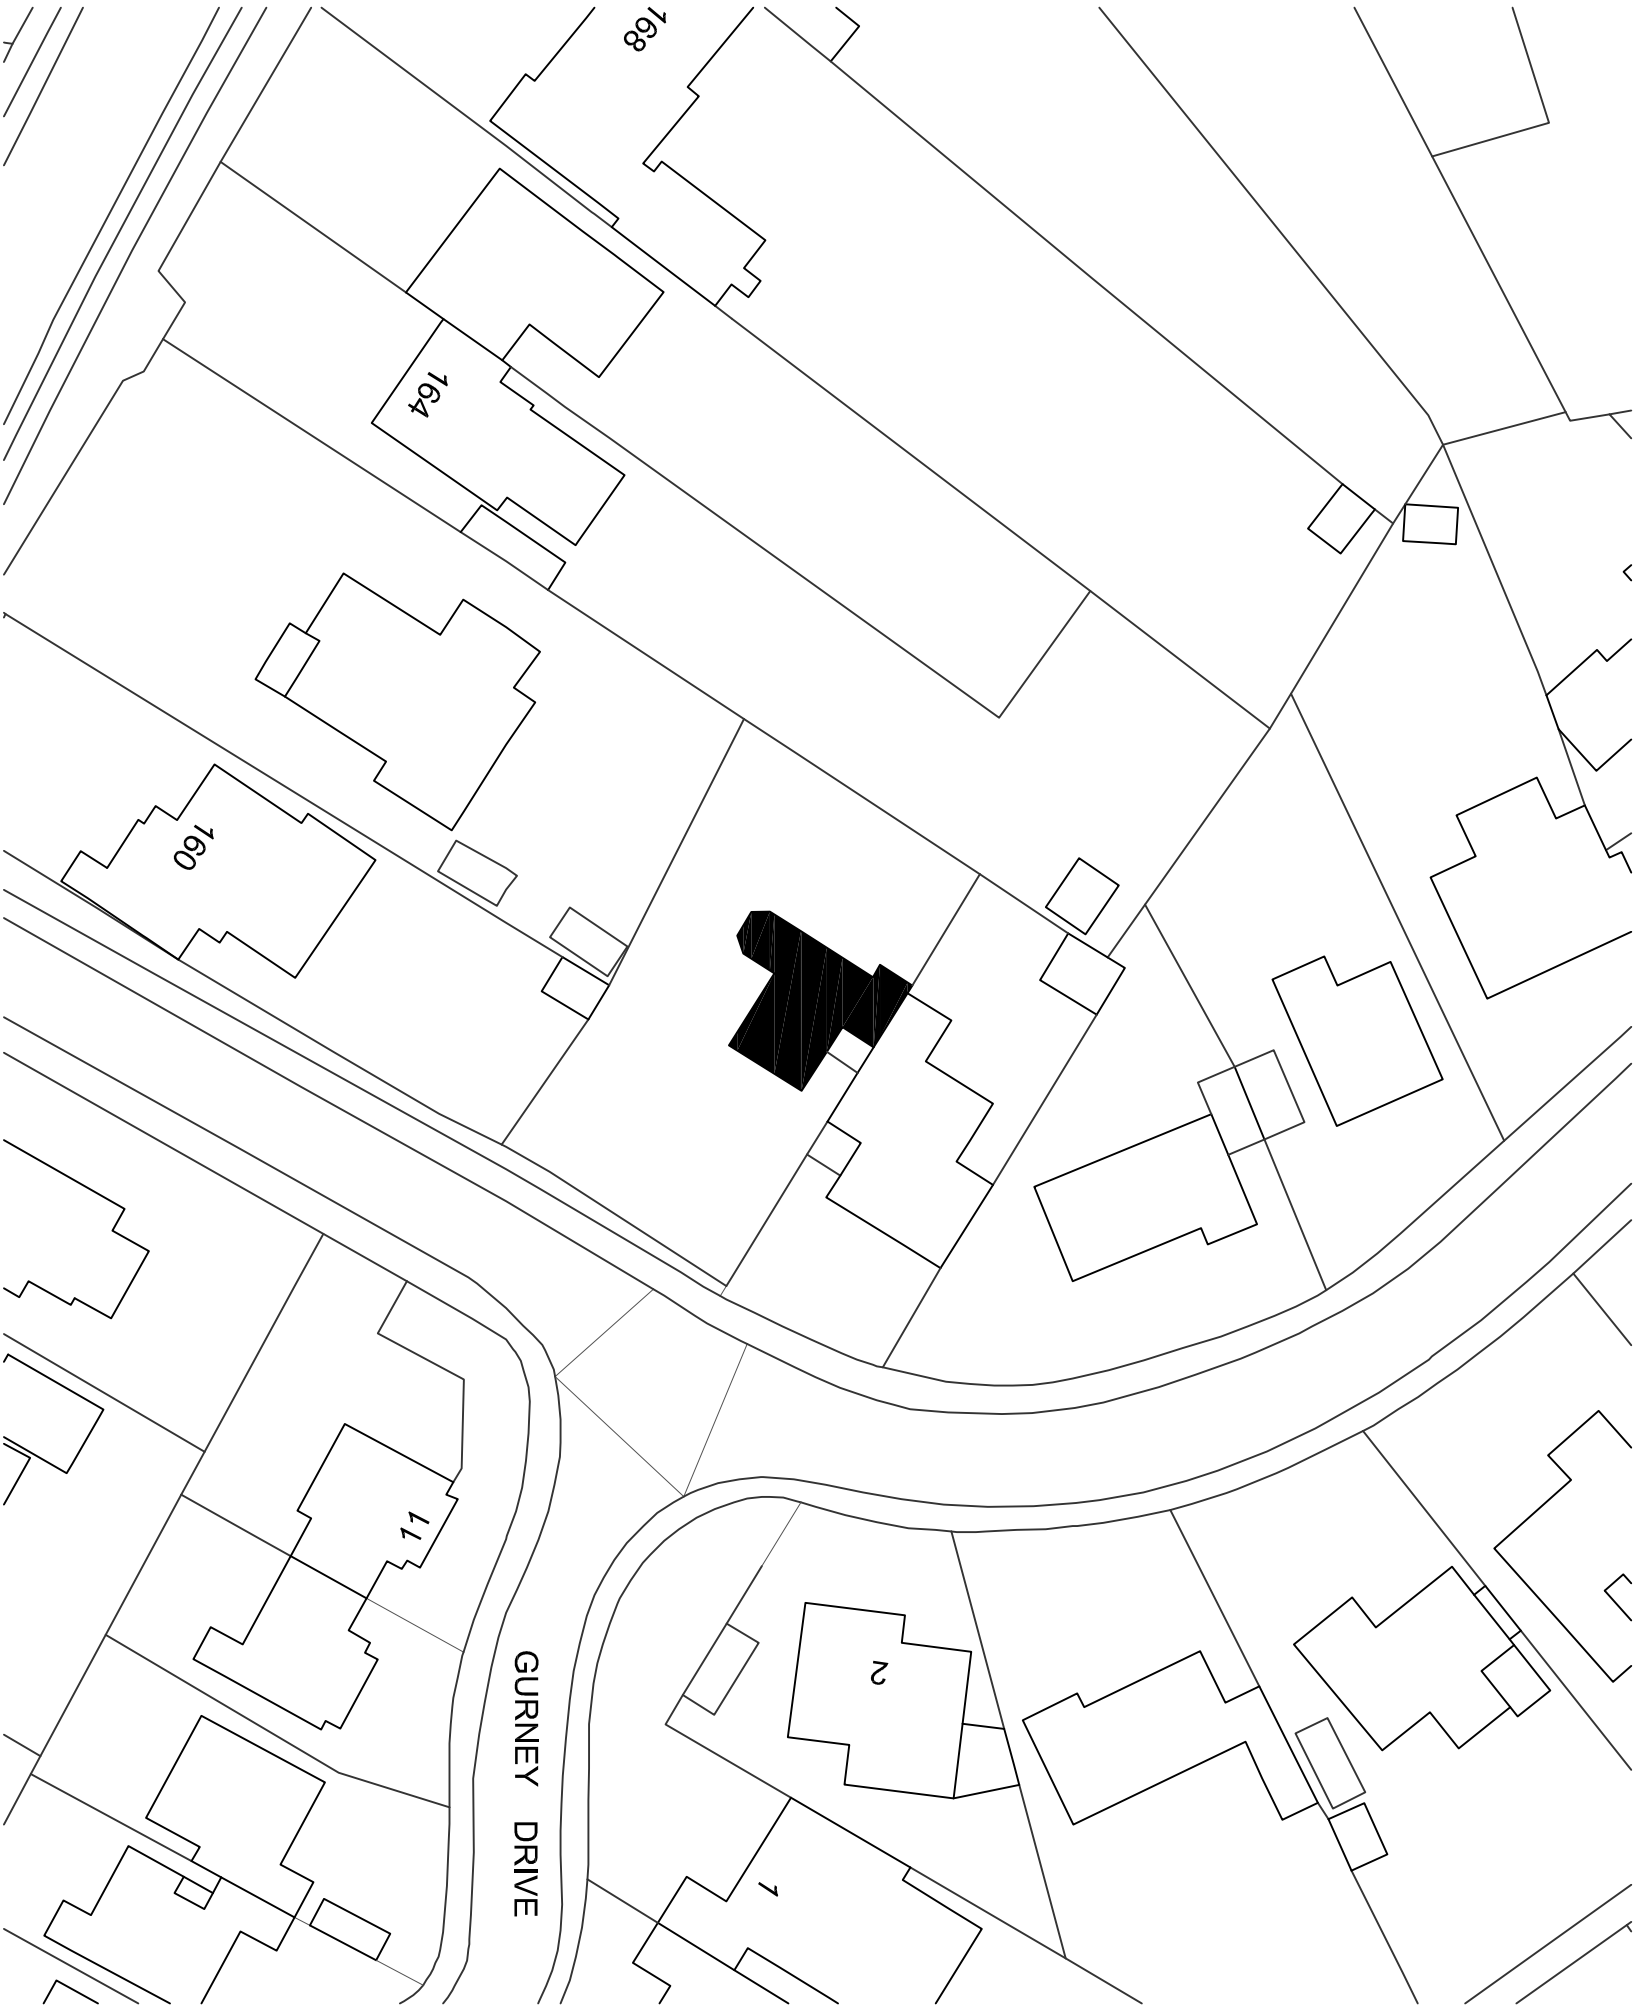


Rev	Notes	Date	Initial
FOR PLANNING SUBMISSION			
robert rigby architects			
Lockey Farm, Shindlesham Road, Abotfield, Reading, RG2 9JH Telephone: 0118 9577 010 E-Mail: enquiries@rigbyarchitects.com			
Project: 1, Gurney Close Caversham Reading RG4 7EL			
Client Mr. and Mrs. C. Morton			
Drawing Title: Block Plan As Existing			
Scale:	AS NOTED	Dwg. No.:	Rev.:
Drawn by:	2103 - 102		
Date:	01/04/2021		

BLOCK PLAN As Existing

Scale 1:500