

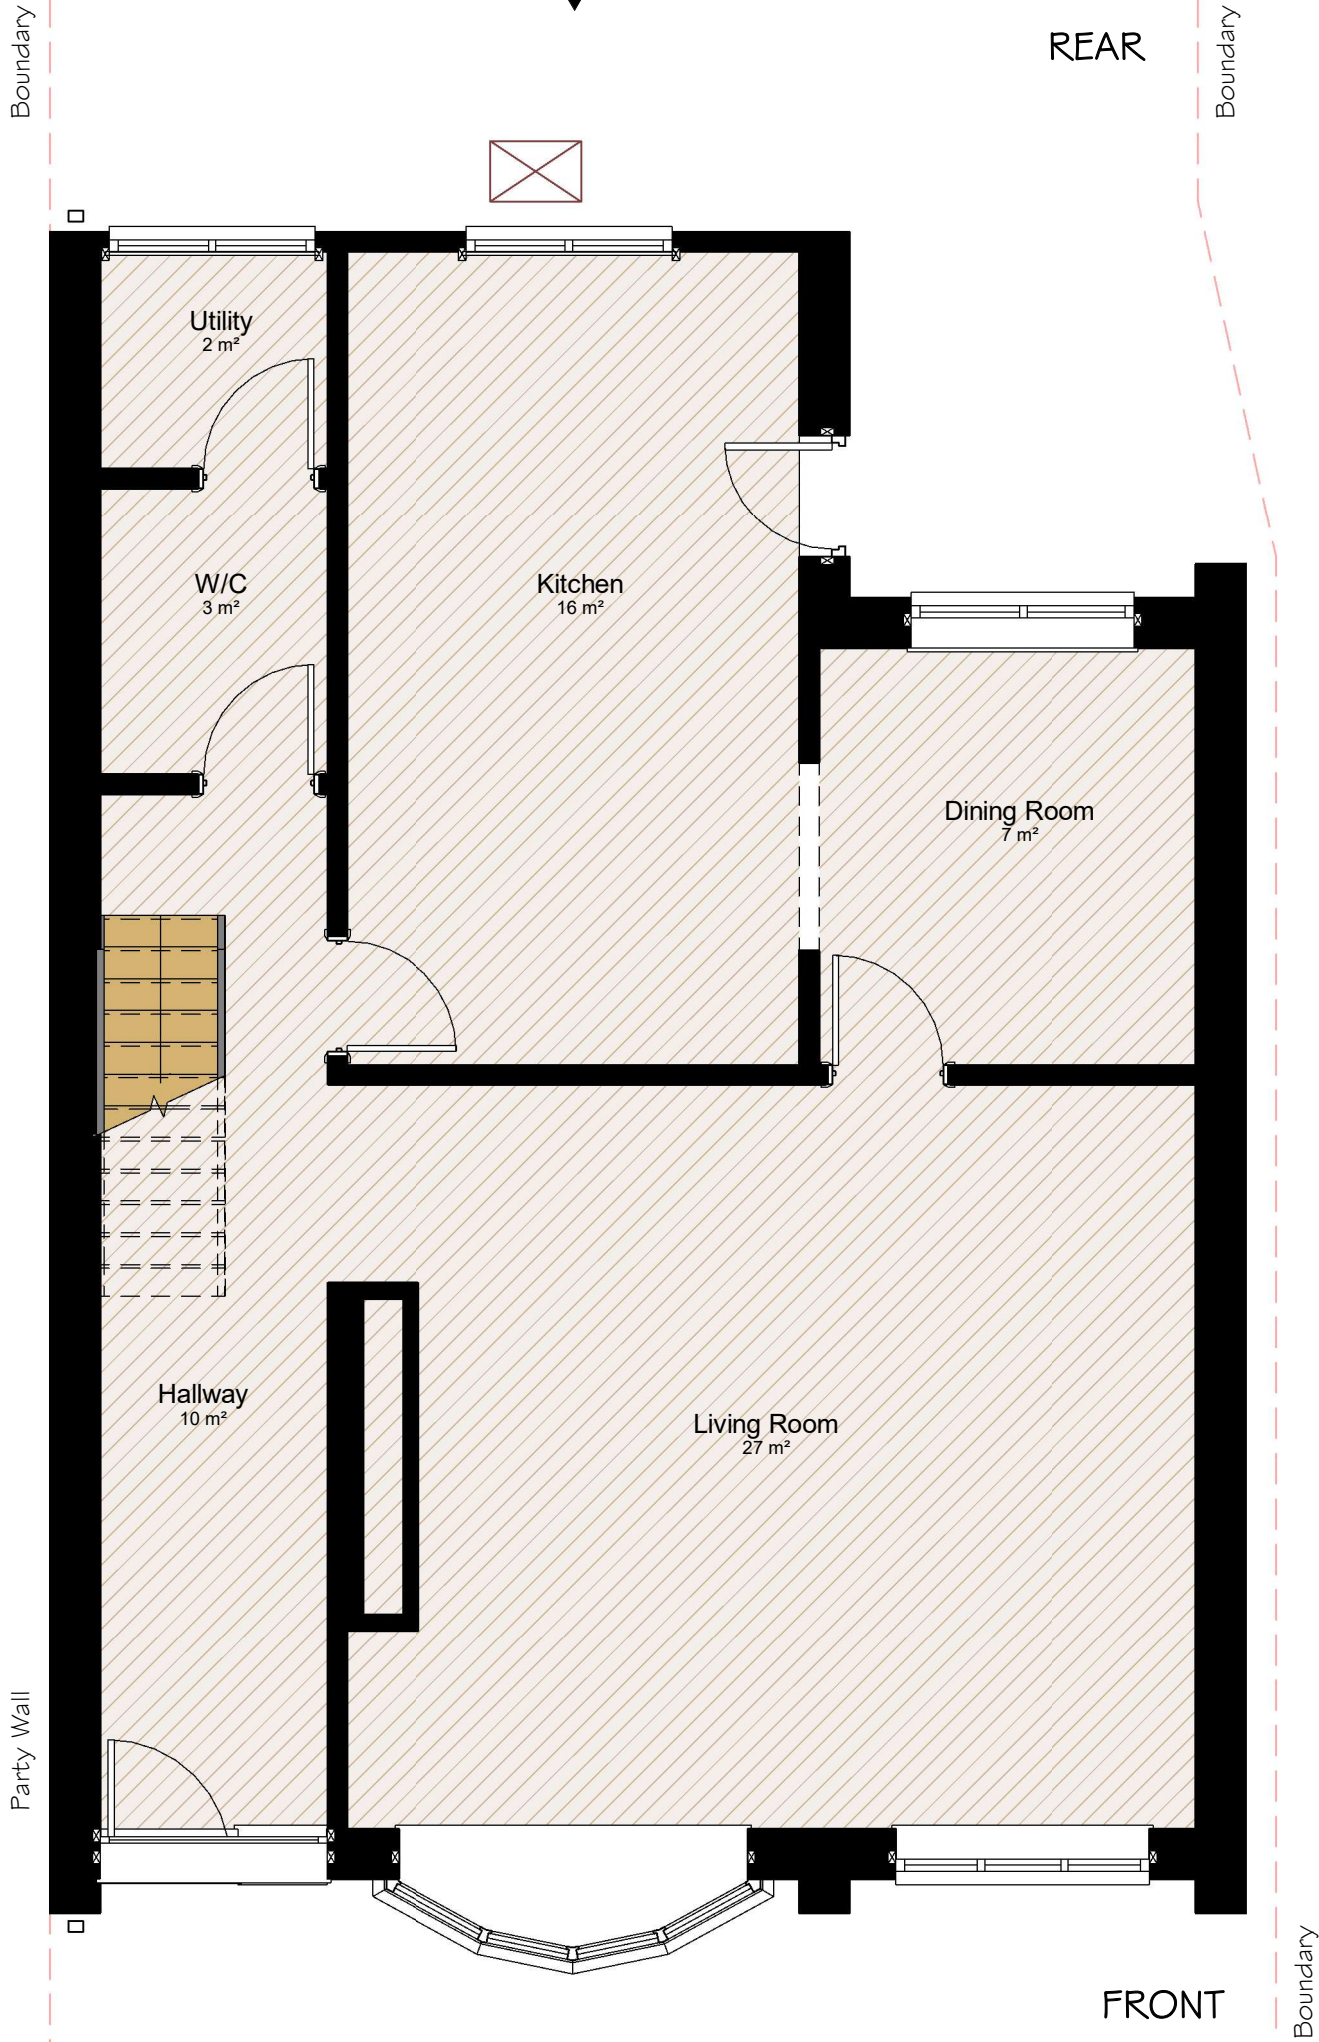


Existing Ground FFL

1 : 50

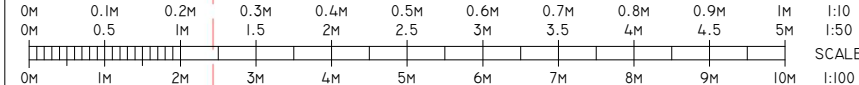


THIRD ANGLE PROJECTION

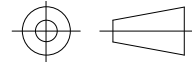

NOTES:

1. 19.08.2020

ISSUE AND CHANGE:

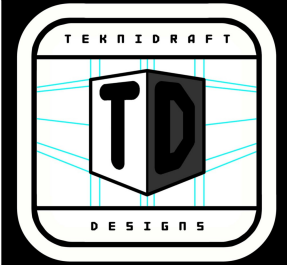

SHEET
EXISTING GROUND
FLOOR

PROJECT
SINGLE STOREY REAR
EXTENSION

CLIENT
MR T GRIFFIN,
18 BRAN CLOSE,
TILEHURST, READING,
BERKS RG31 XXX

DATE
AUG 2020

SCALE (@ A3)
1 : 50

DRAWN BY
RDB

REV

CHECKED BY
DCB

1

PROJECT NUMBER
GRIFFIN-TD-20-280

DRAWING NUMBER
GRIFFIN-TD-20-280-E2