


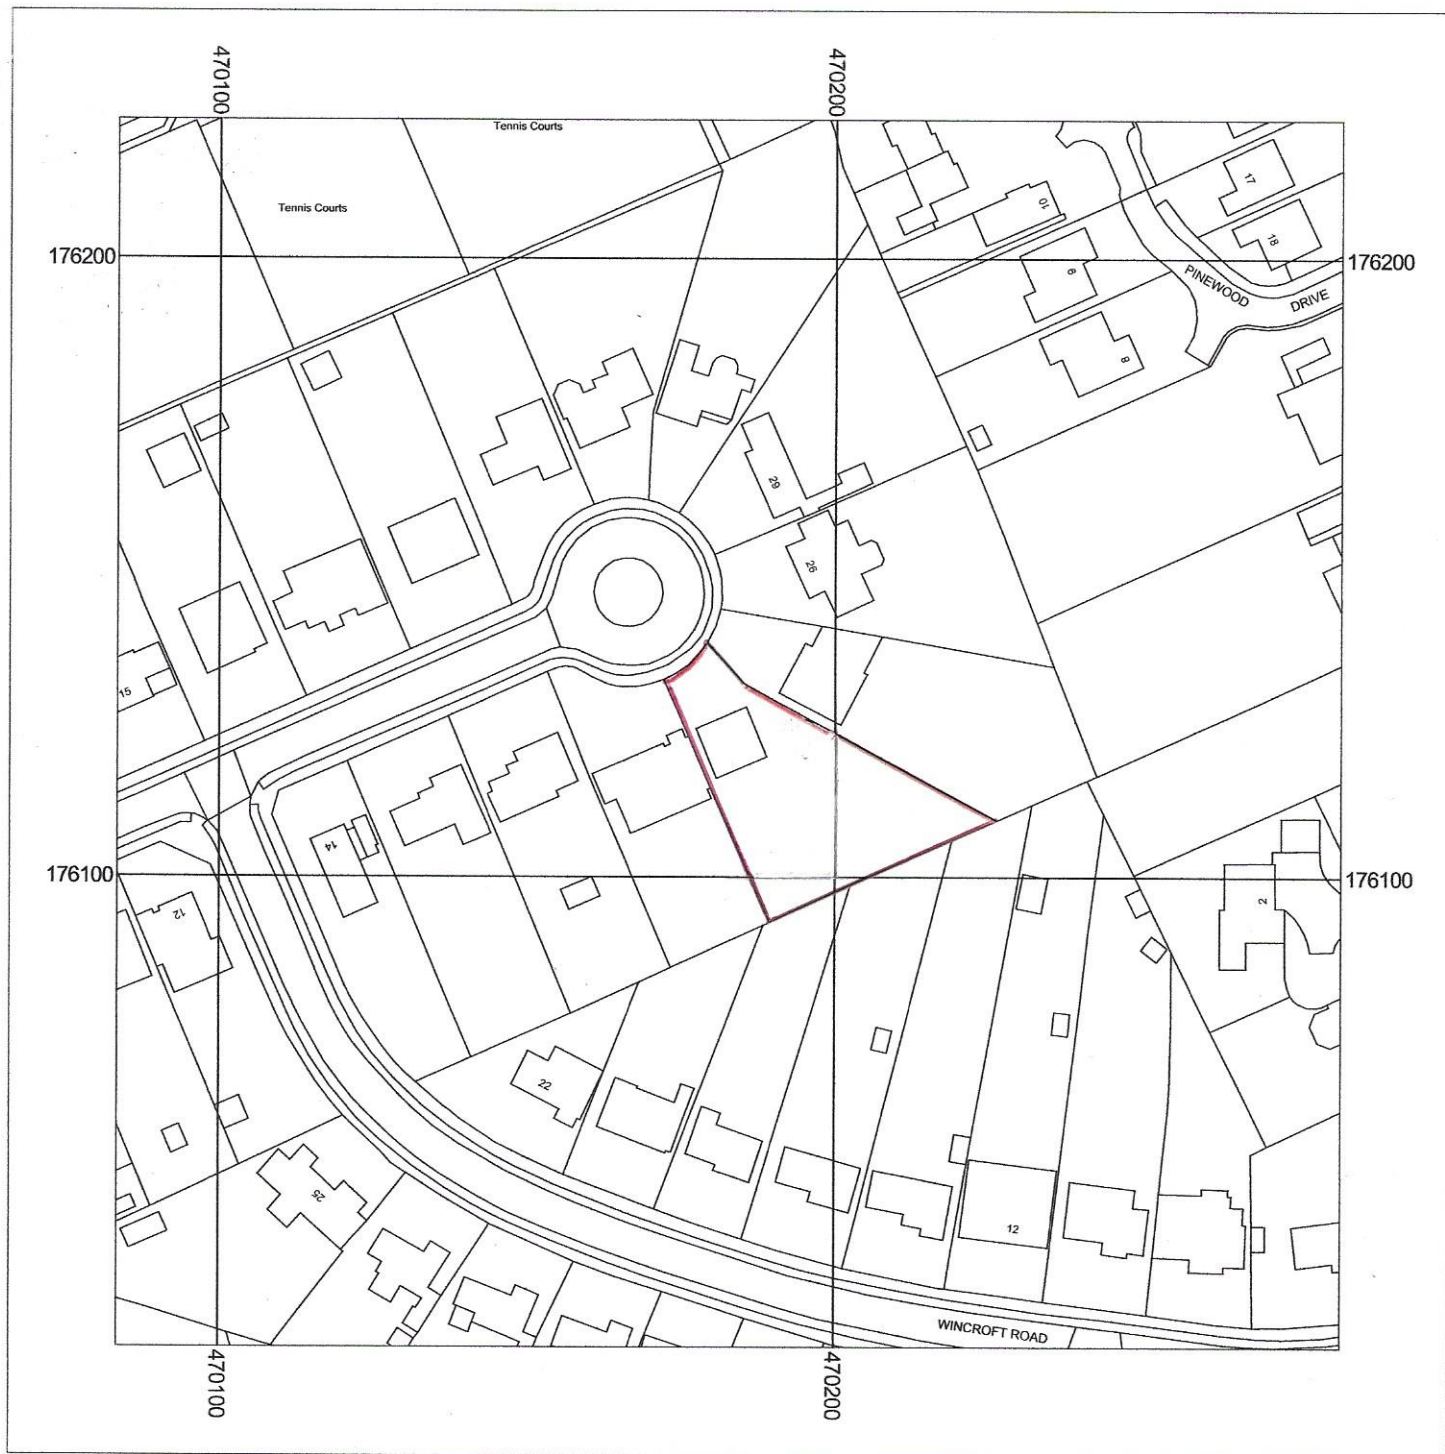

Metres
0 5 10 20 30 40 50

Scale: 1:1250

EXISTING

22 Fernbrook Road
Caversham
Reading
RG4 7HG



Supplied by: National Map Centre
License number: 100031961
Produced: 03/07/2020
Serial number: 2243429

Plot centre co-ordinates: 470183,176123
Download file: Birch_22Fernbrook_125f
Project name: Birch_22Fernbrook_125f