

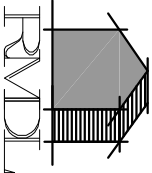


LOCATION PLAN 1:1250

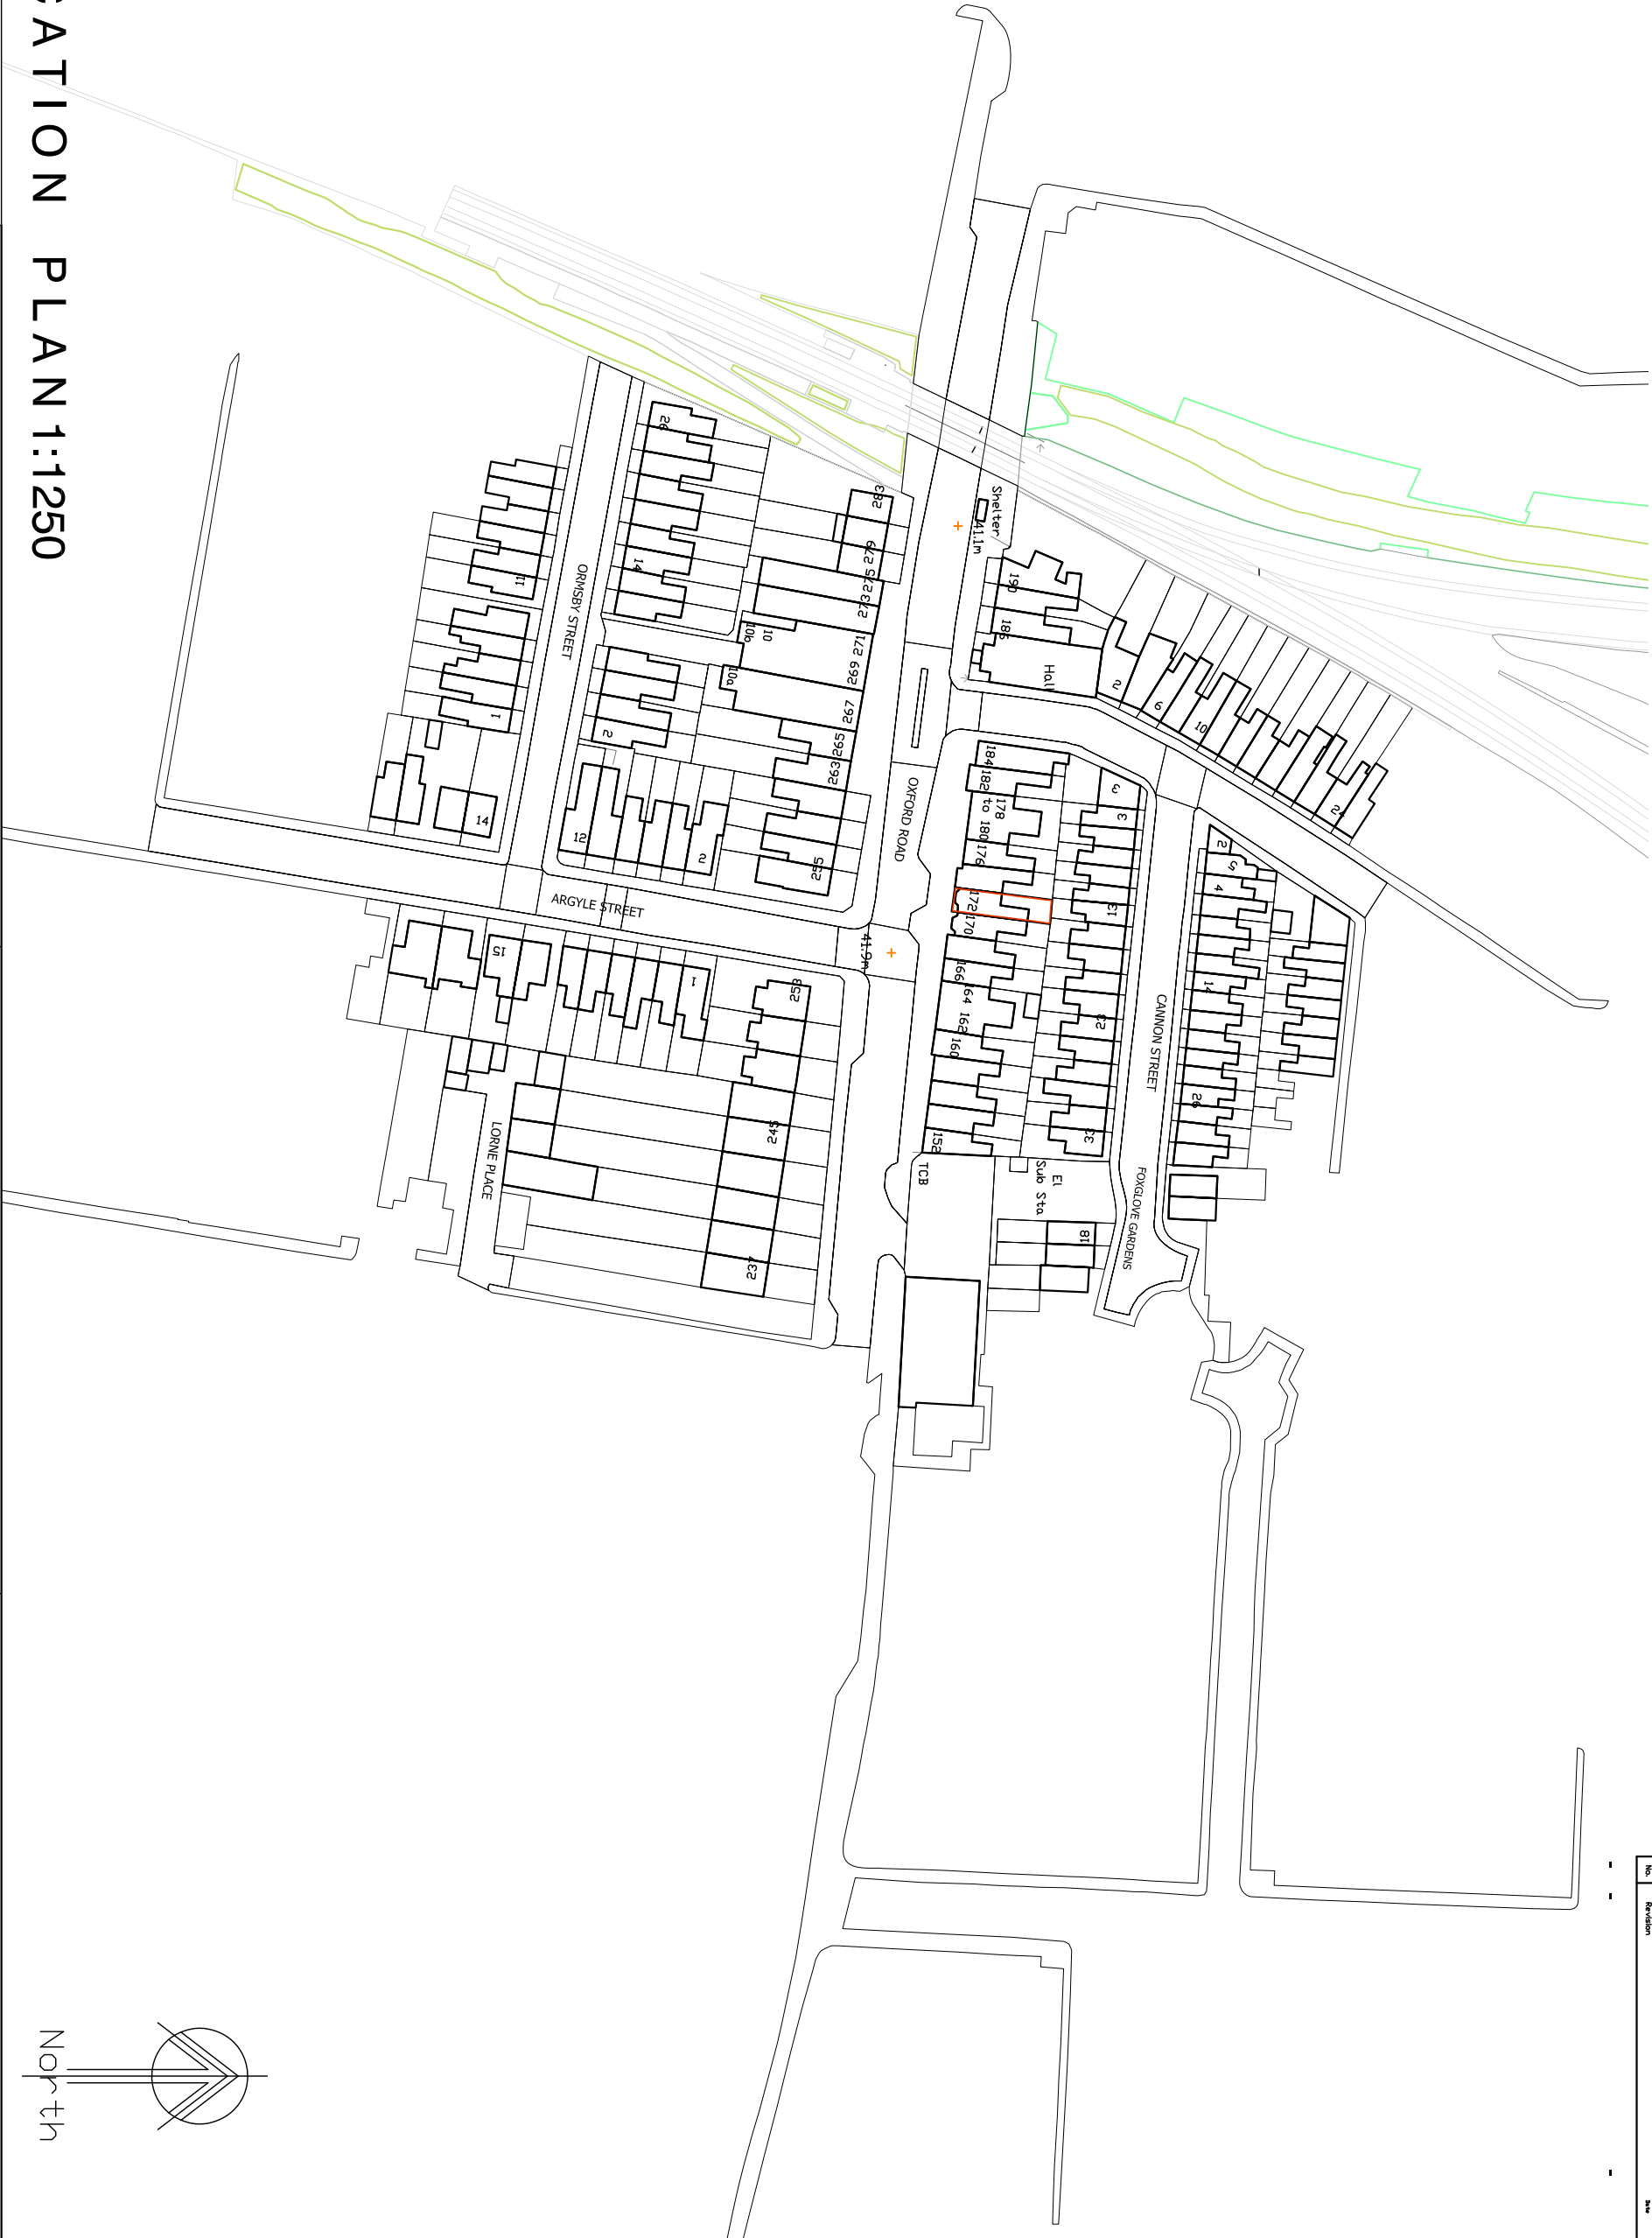

RAMMURTI DESIGN LTD
ARCHITECTURAL & PLANNING SERVICES
268 TILGHURST ROAD, READING RG30 2NE
TEL/FAX: 01189510628 MOB: 07799883574

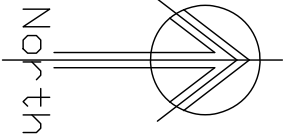

Proposed Change of Use from previous A1/A2
uses to A3 Restaurant use

at 172 Oxford Road, Earley, RG1 7PL

SITE LOCATION PLAN

Scale: as shown
Date: October 2019

OXR172:P2 Rev -