


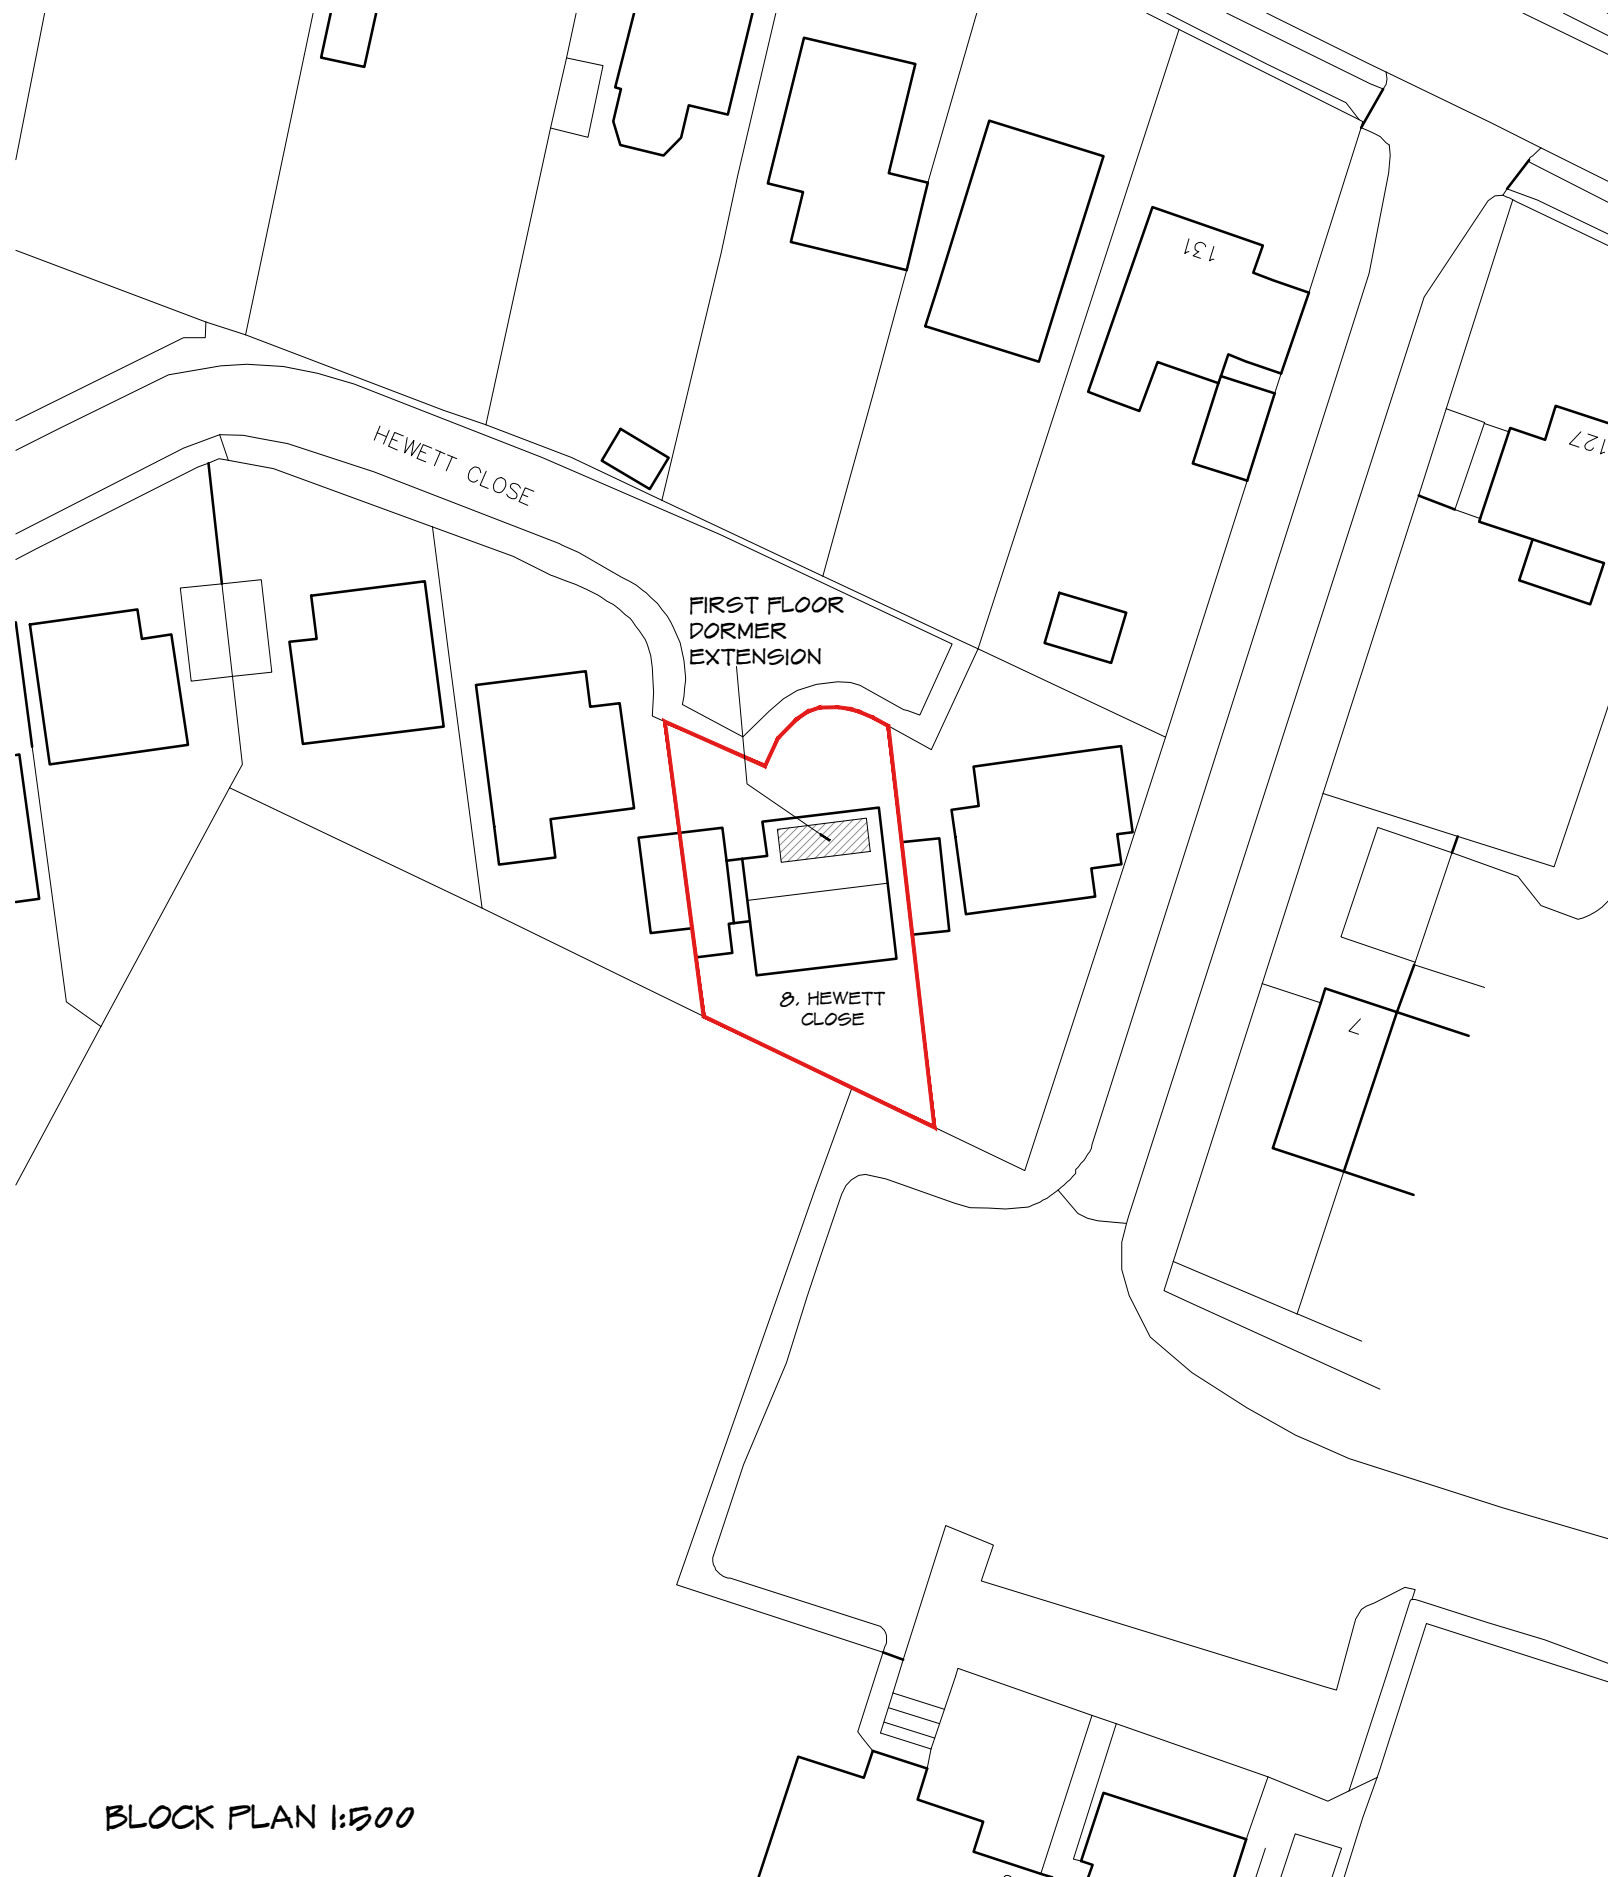


BLOCK PLAN 1:500

1:500 scale Bar
This Drawing has been produced for printing onto A3 size paper,




Survey (c) Crown Copyright 2019. All rights reserved. Licence number 100022432

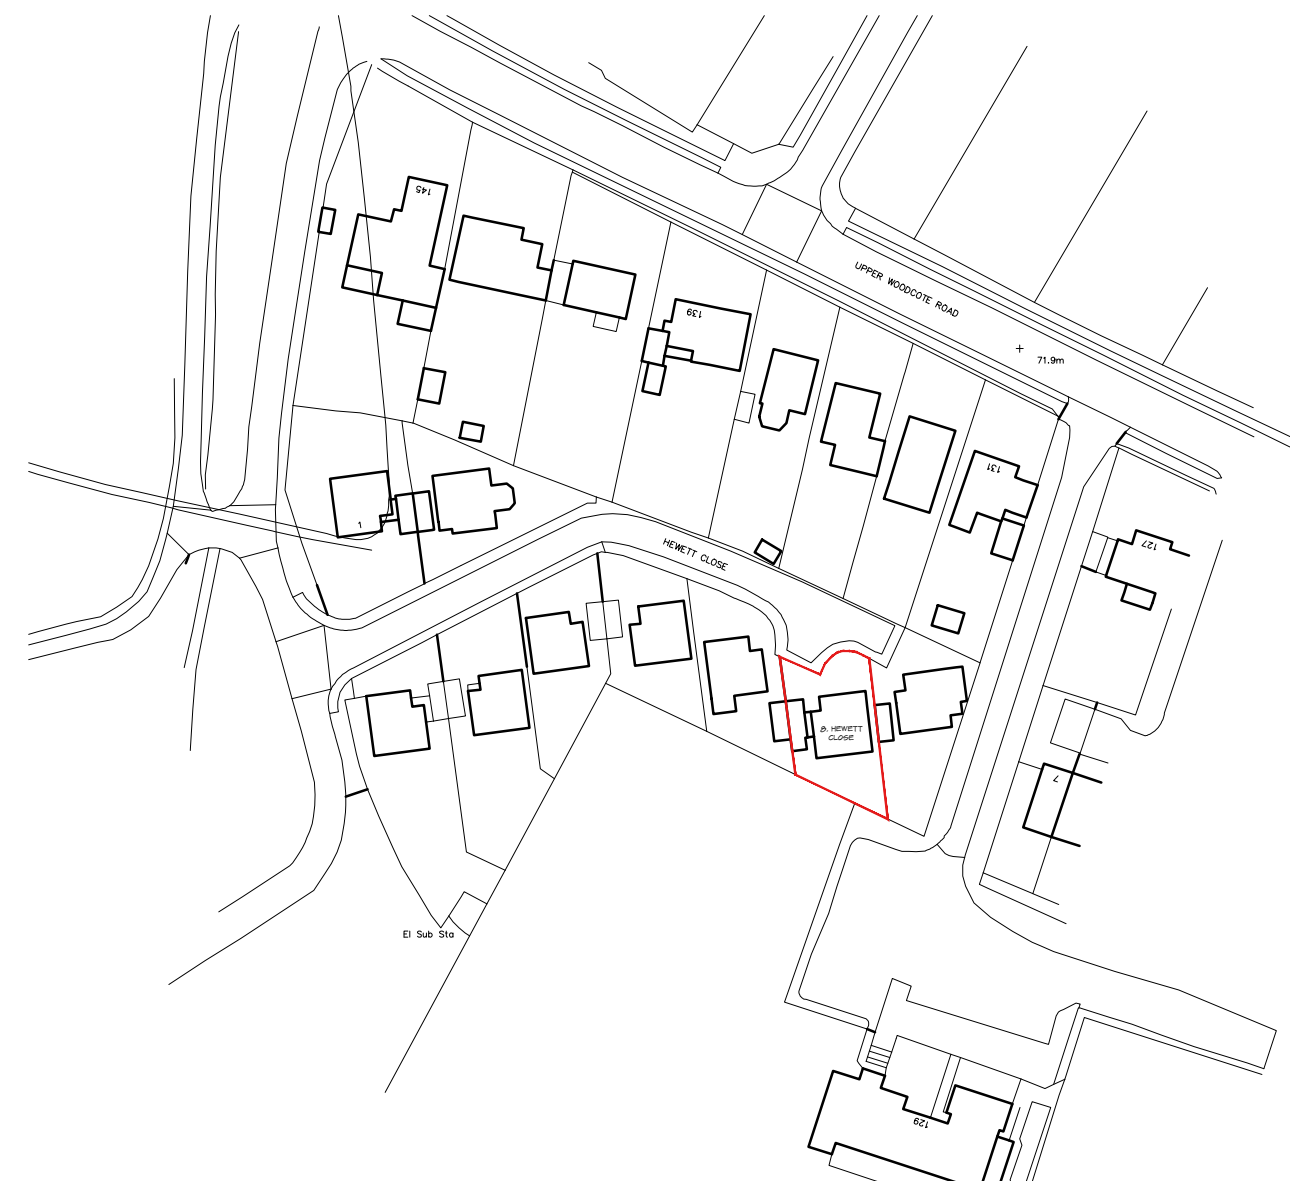


LOCATION PLAN 1:1250

1:1250 scale Bar
This Drawing has been produced for printing onto A3 size paper,

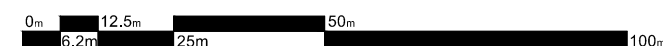

REV	COMMENTS	DATE

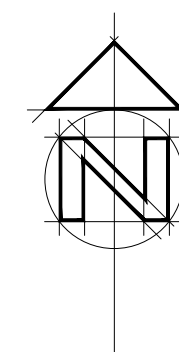



SHAUN TANNER
ARCHITECTURE & PLANNING

www.stlarchitecture.co.uk studio@stlarchitecture.co.uk 0118 989 0808

CLIENT Mr & Mrs K. Knee-Robinson
PROJECT 8 Hewett Close, Caversham,
 Reading, RG4 7ER
DRAWING Block Plan and Existing Location Plan

STATUS Planning **DATE** Dec 2019
SCALE 1:500 / 1:1250 **DRAWN** ES **CHECKED** NO **3667/200** **REV**

THIS DRAWING MUST NOT BE SCALED UNLESS ISSUED FOR PLANNING PURPOSES. ALL DIMENSIONS ARE TO BE VERIFIED PRIOR TO SETTING OUT, COMMENCING WORK, OR PRODUCTION OF FABRICATION DRAWINGS. REPORT ANY DISCREPANCIES TO THE SUPERVISING OFFICER IMMEDIATELY. ©