


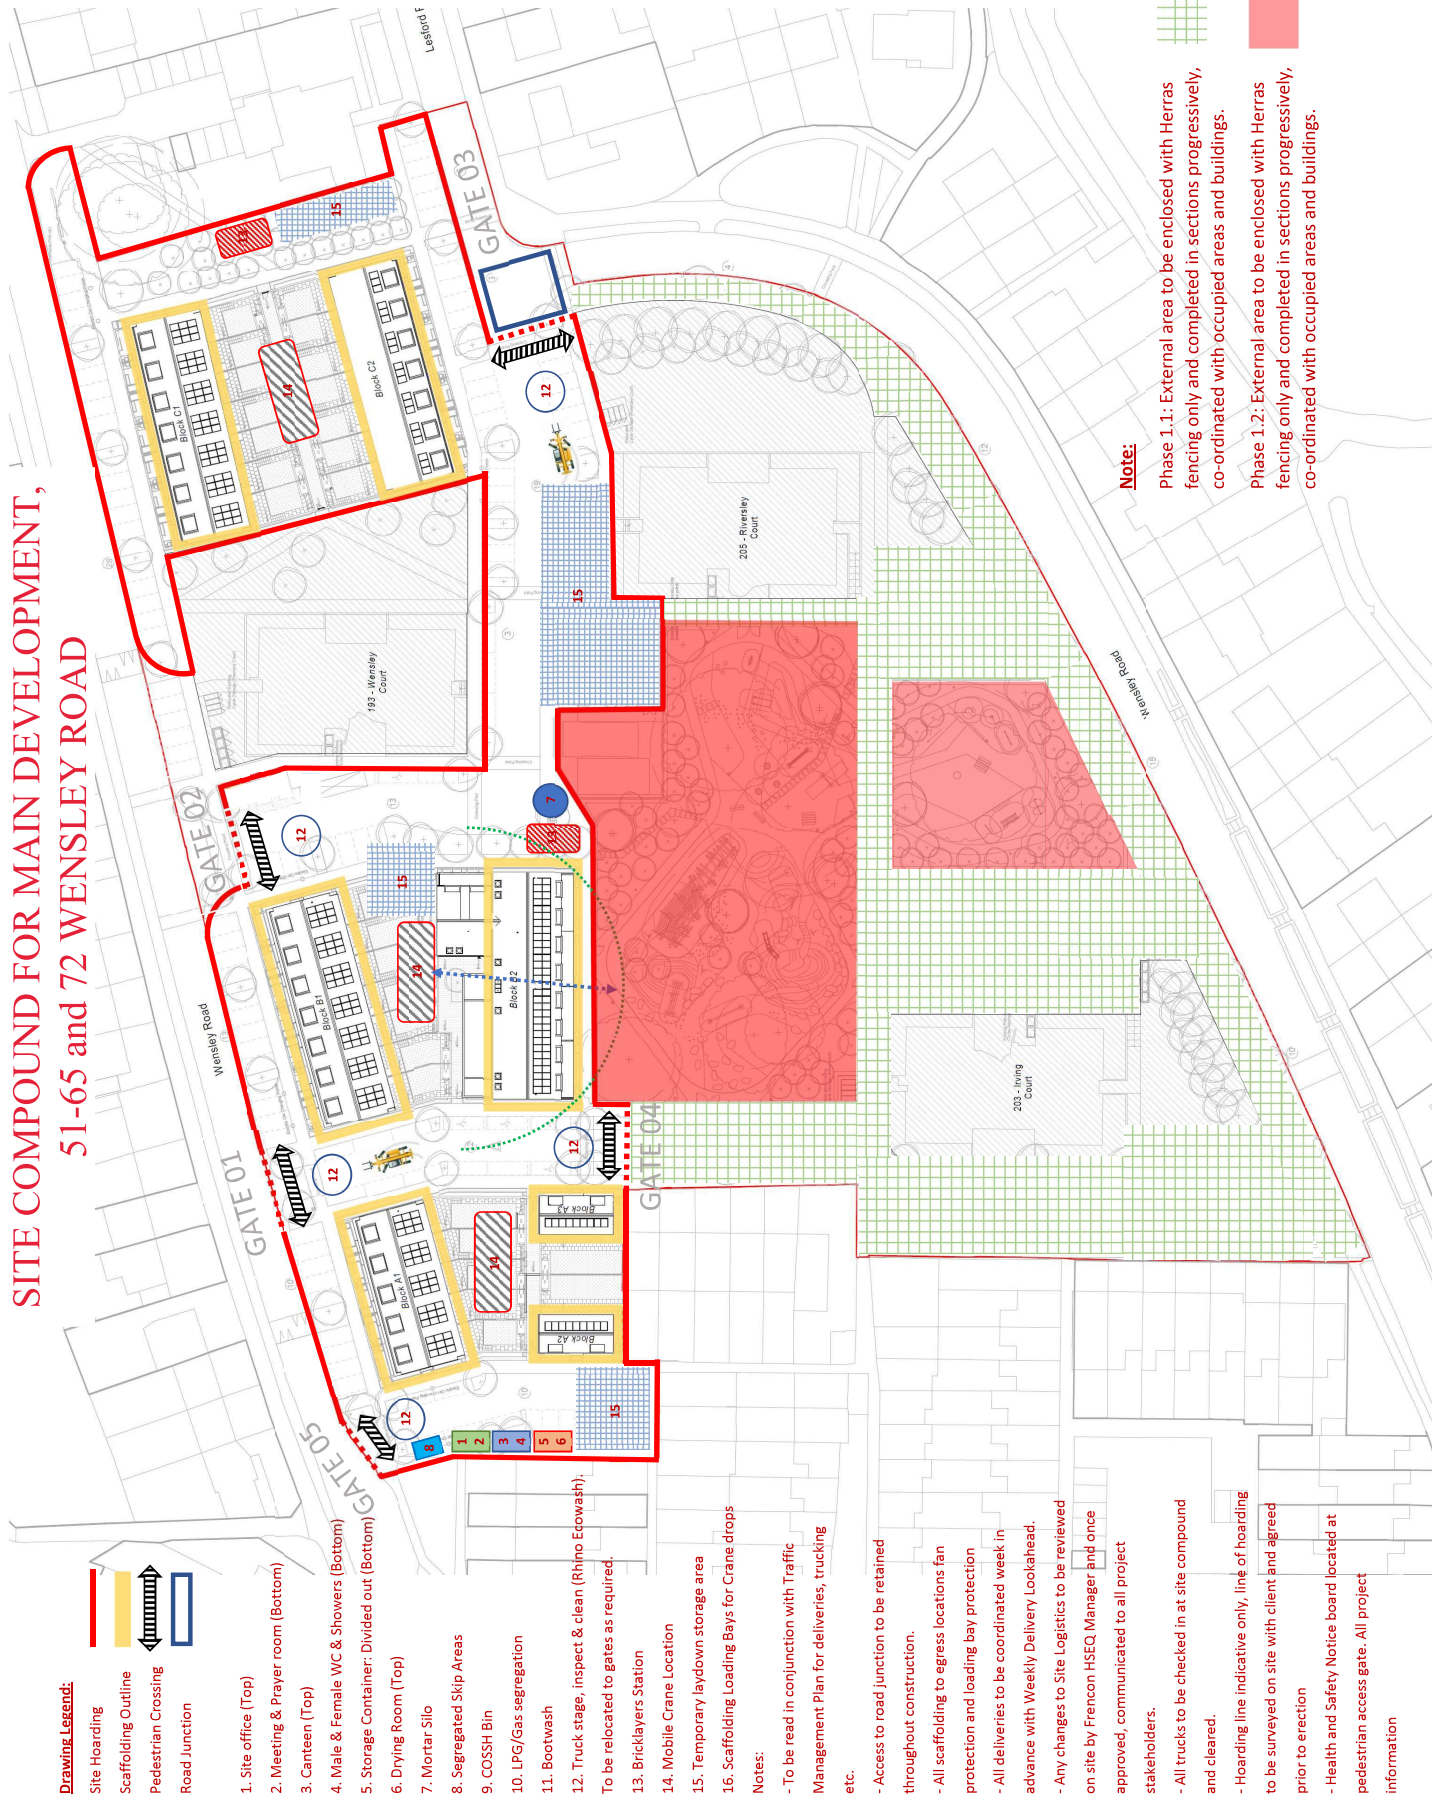

Phase 1.2: External area to be enclosed with Herras fencing only and completed in sections progressively, co-ordinated with occupied areas and buildings.