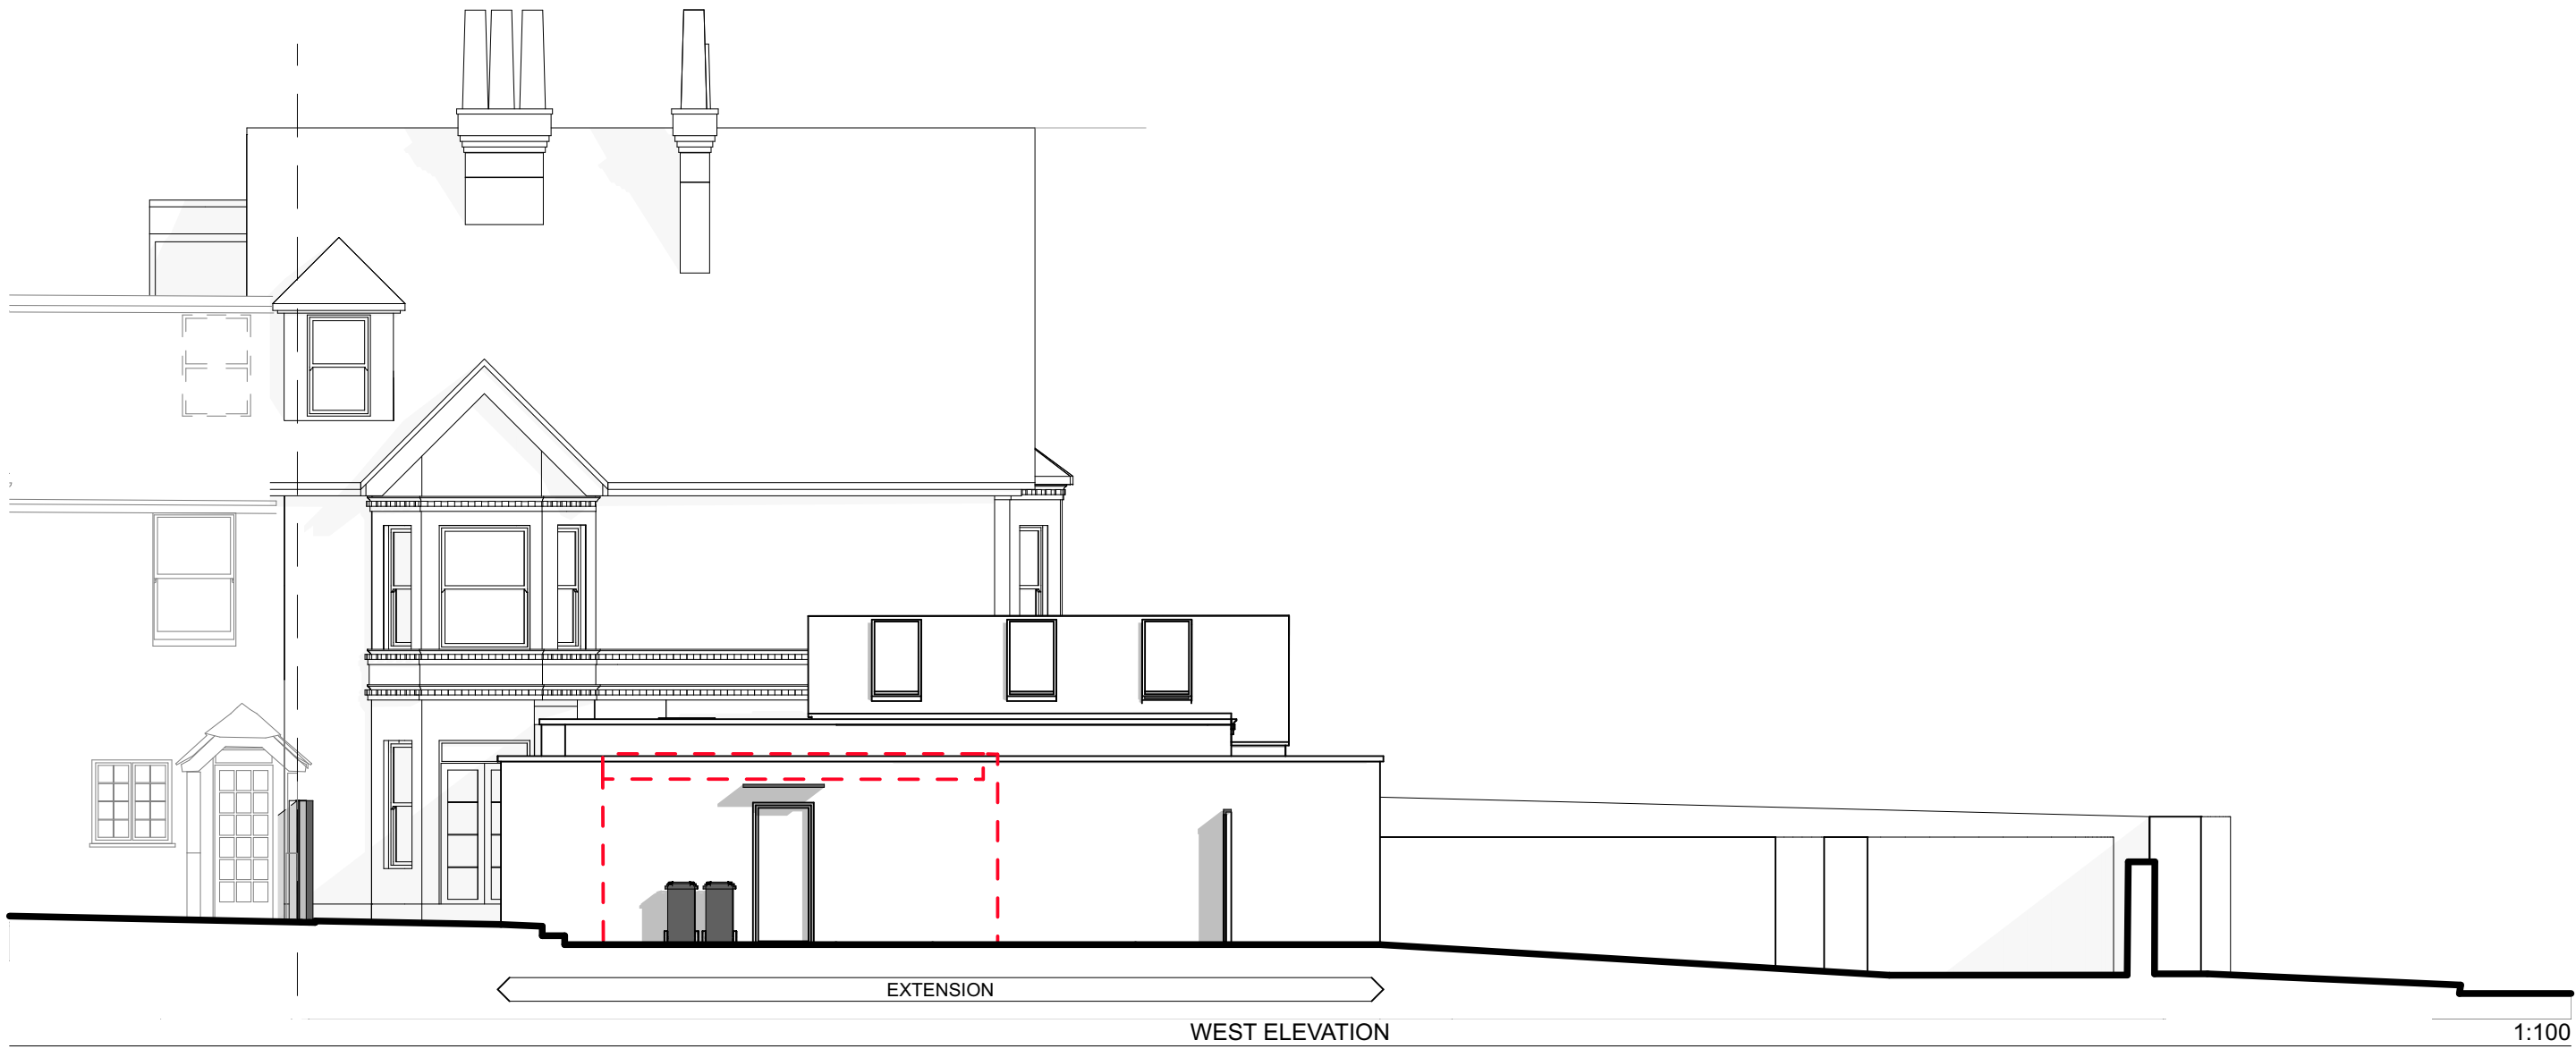
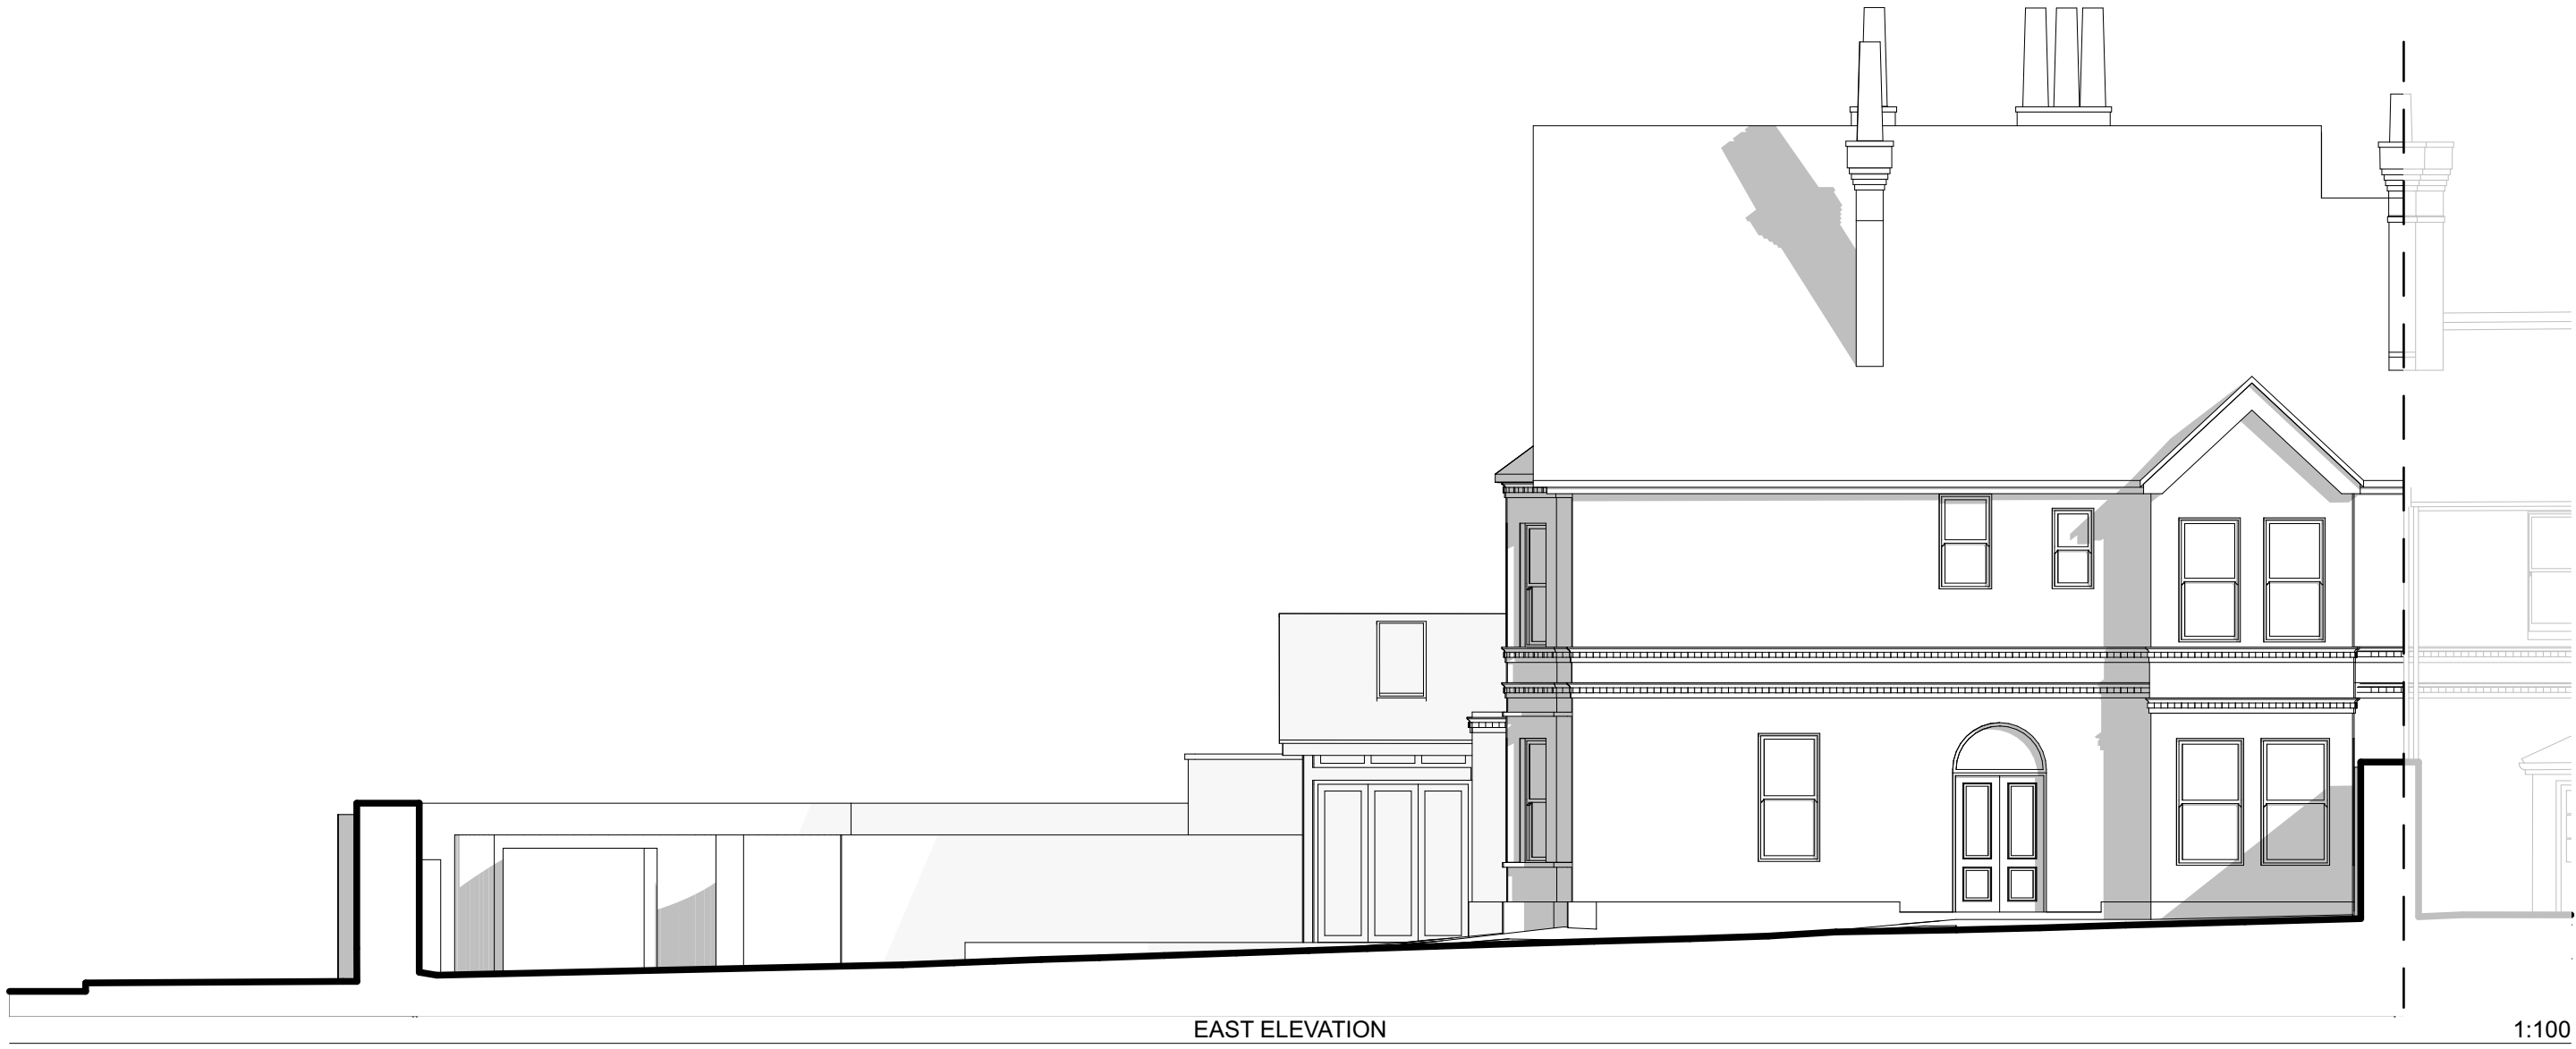
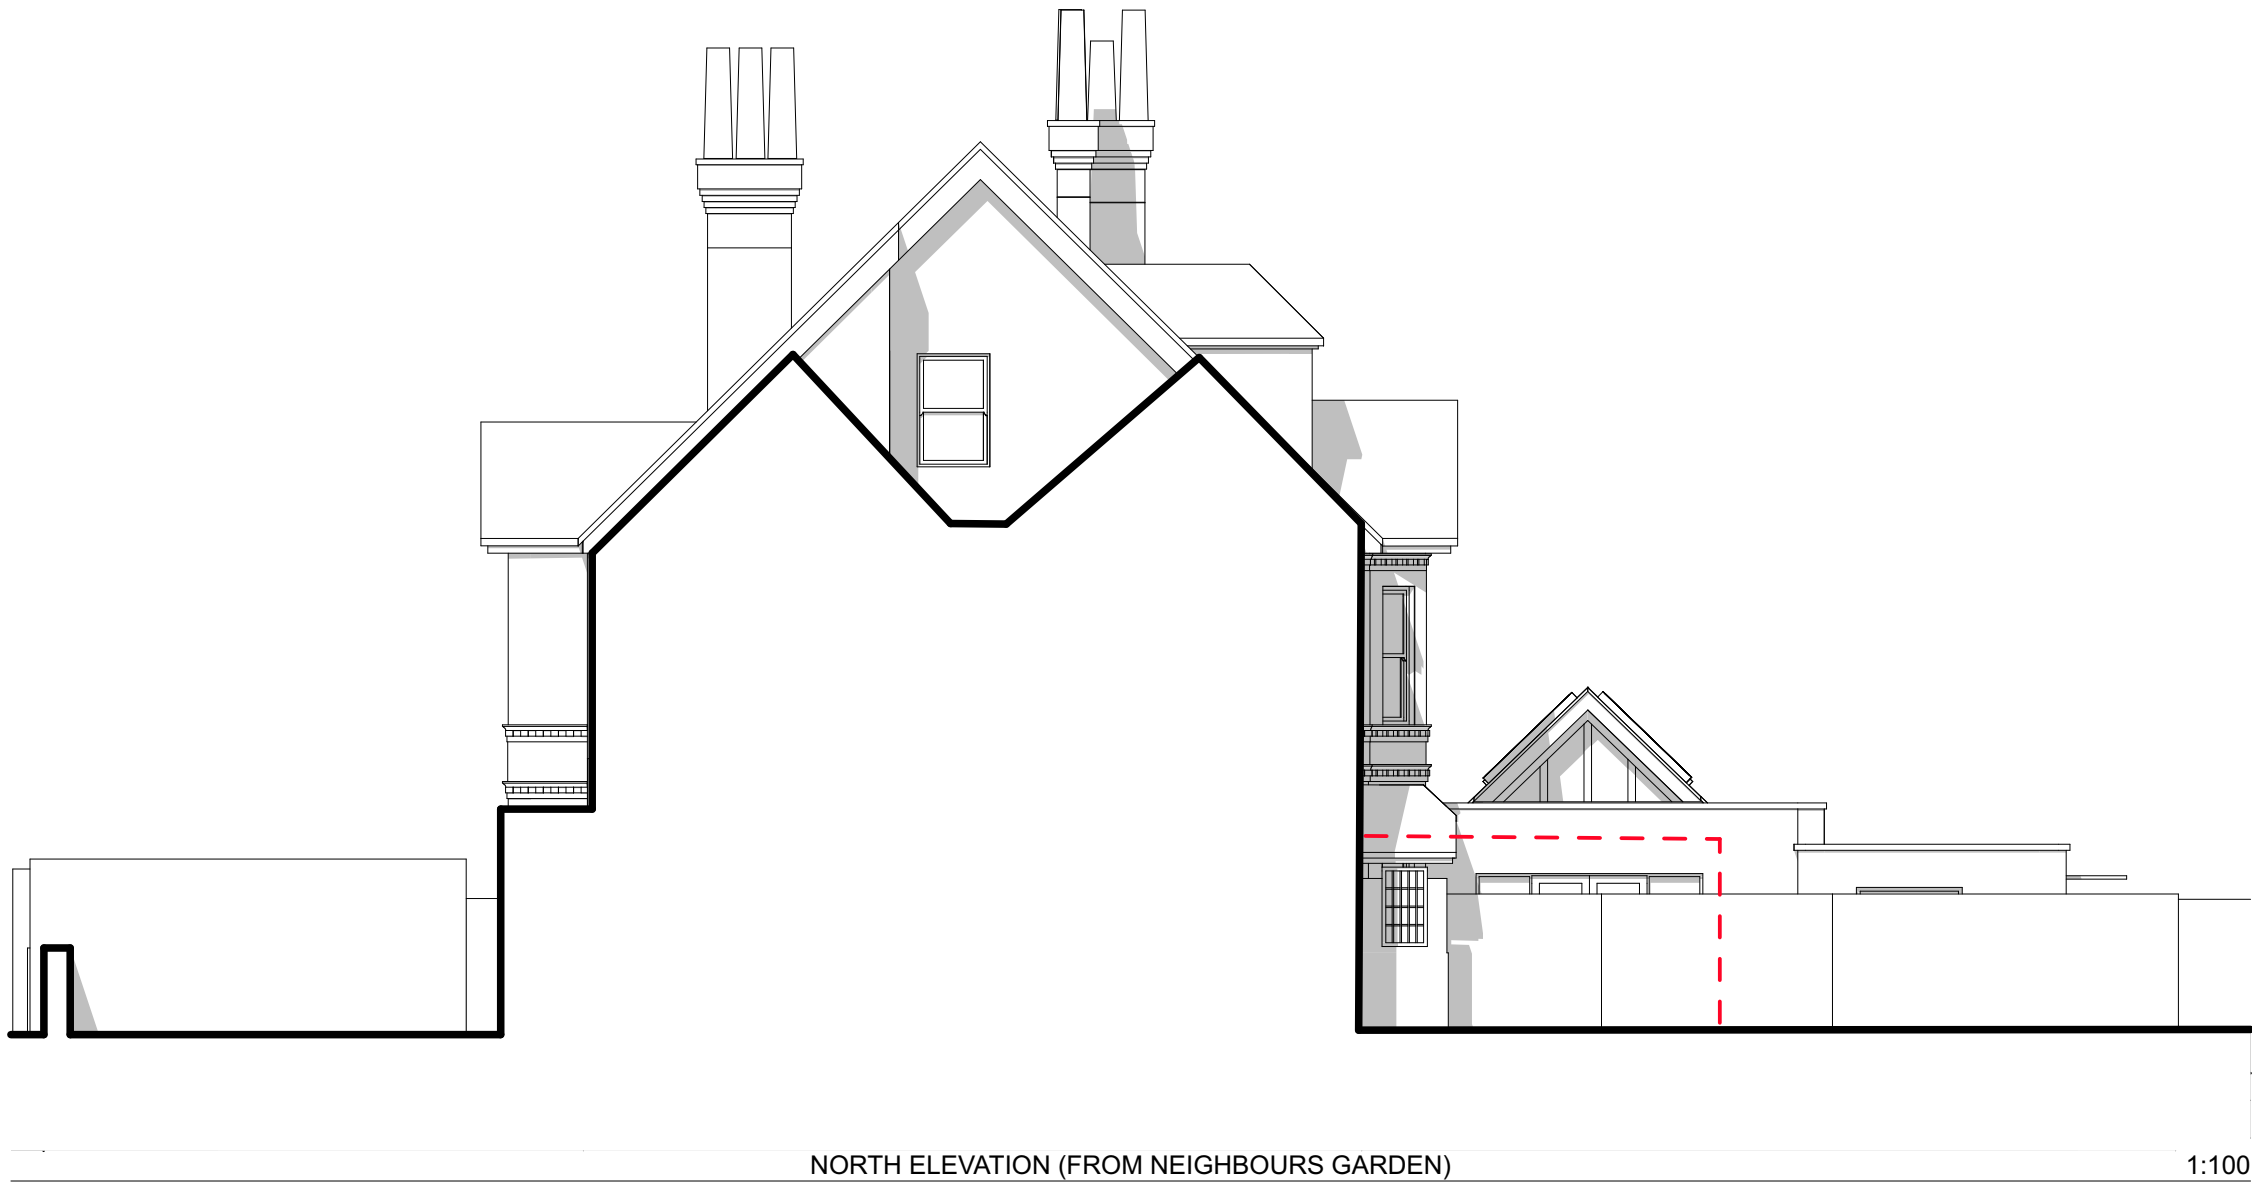
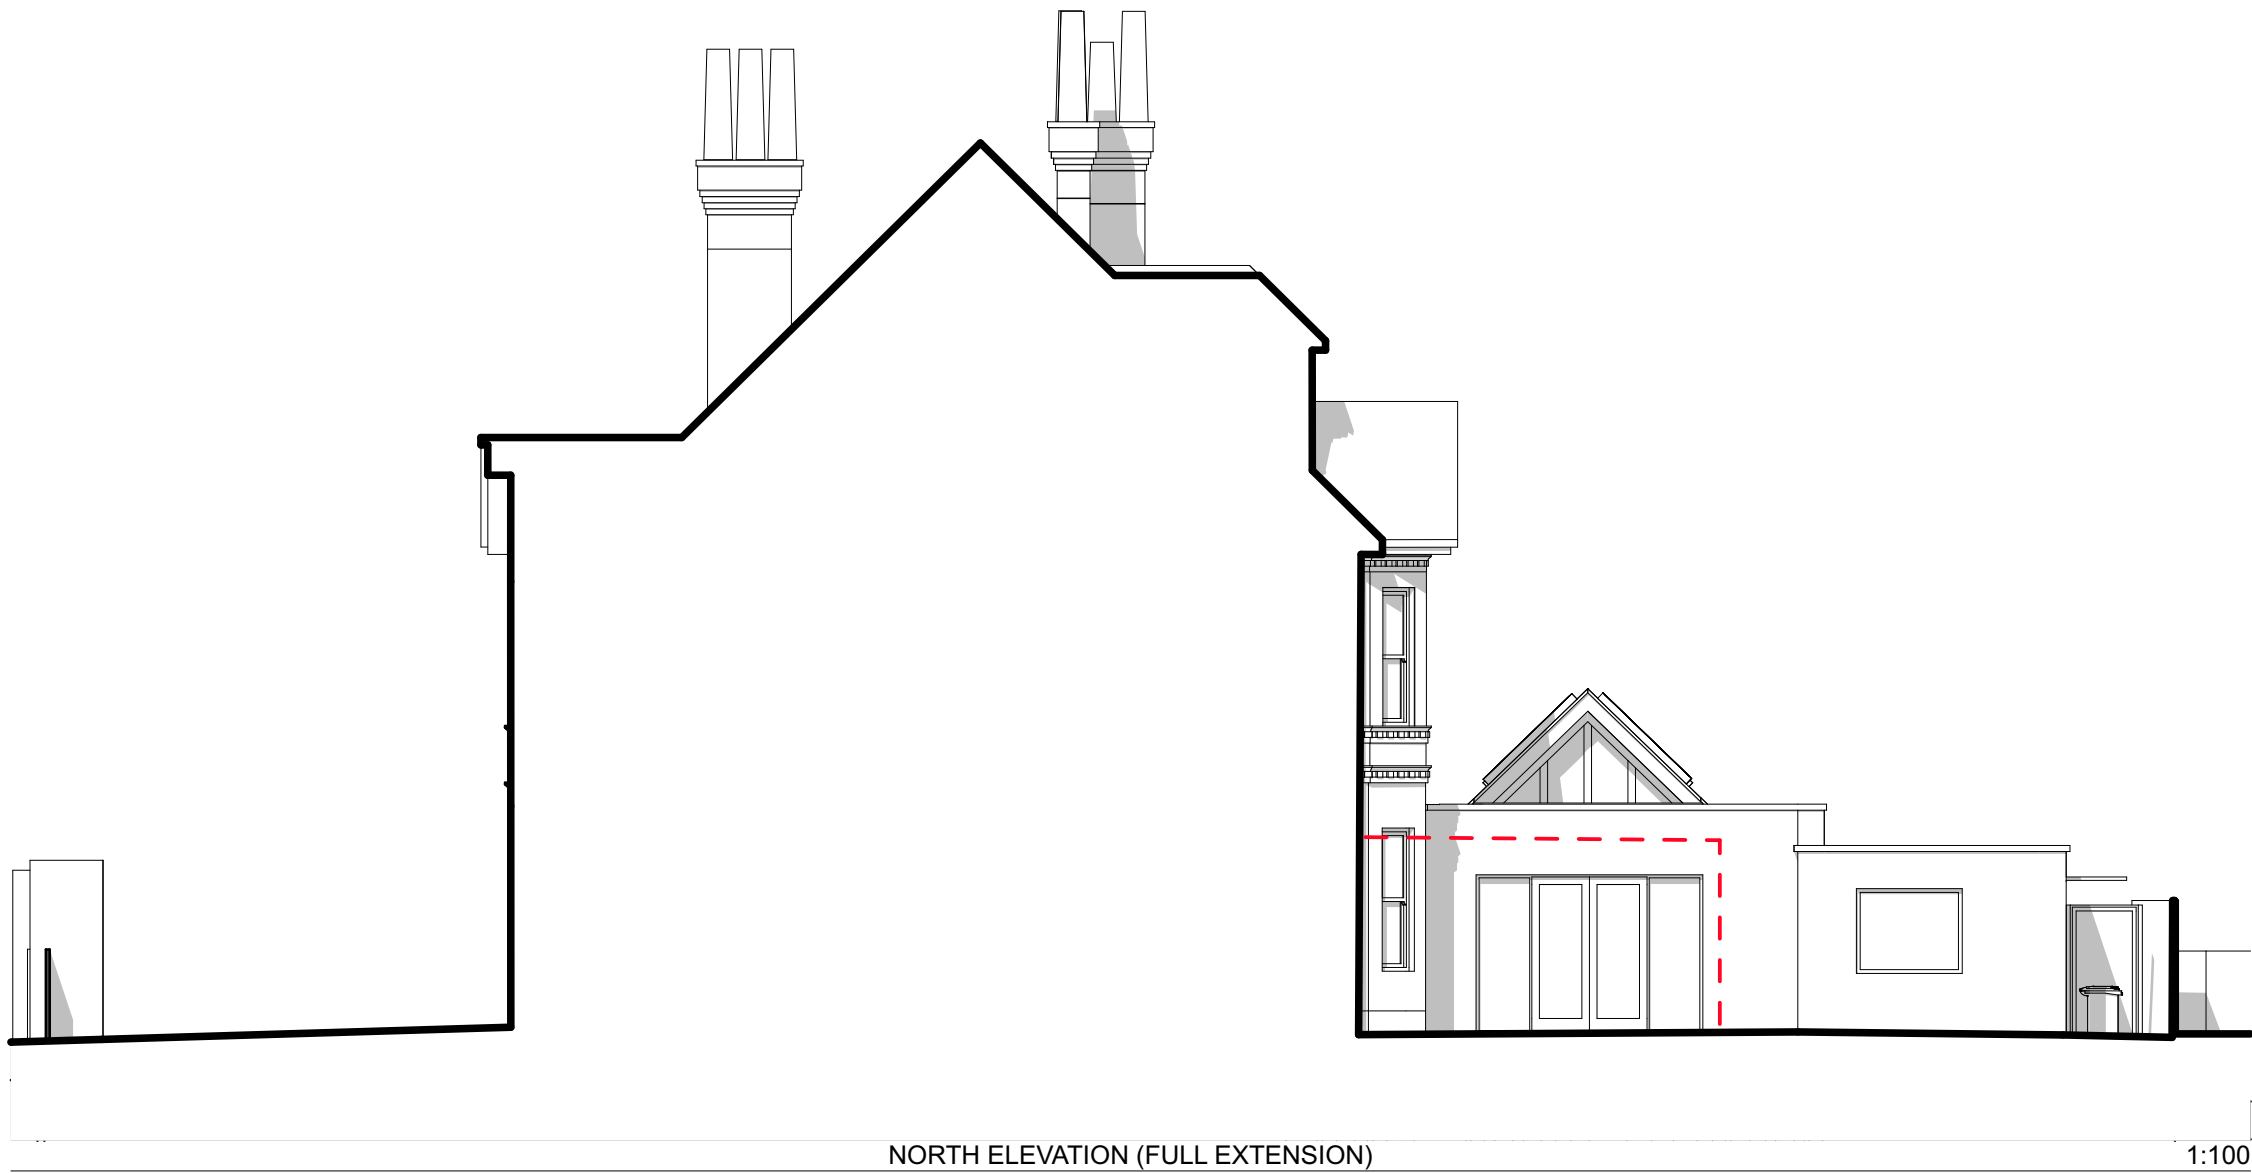


NOTES

NOT FOR CONSTRUCTION - THIS DRAWING IS FOR PLANNING ONLY
BASED ON MEASURED SURVEY BY TERRAIN GEOMATICS
GIA AREAS MEASURED INCLUDED STAIRS AND INTERNAL WALL BUT
EXCLUDE AREAS BELOW 1.5M HEAD HEIGHT
(C) COPYRIGHT HIVES ARCHITECTS LLP

ELEVATION KEY

- - - DEMOLITION

P11 - 1802'21 - PLANNING ISSUE

Revision
Client
MR AND MRS HEAP

Job title
**Belstone,
Upper Warren Avenue,
Caversham RG4 7EB**
Drawing title
Proposed Elevation

Scale @ Drawing Size
1:100 @ A1
Drawn
LC
Checked
HW

Status
PLANNING
HIVES ARCHITECTS

SINCE 1934
Hives Architects LLP,
29 Castle Street, Reading, RG1 7SB
0118 9587331
www.hivesarchitects.co.uk

Project
2793
Drawing
005P11
Revision