
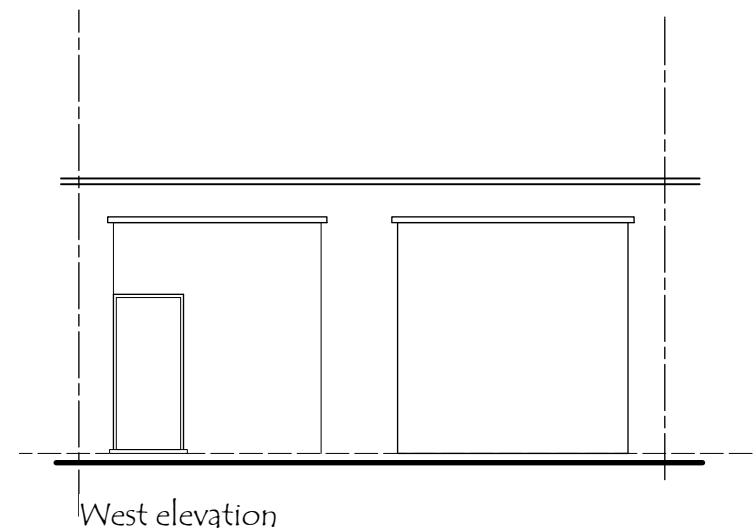
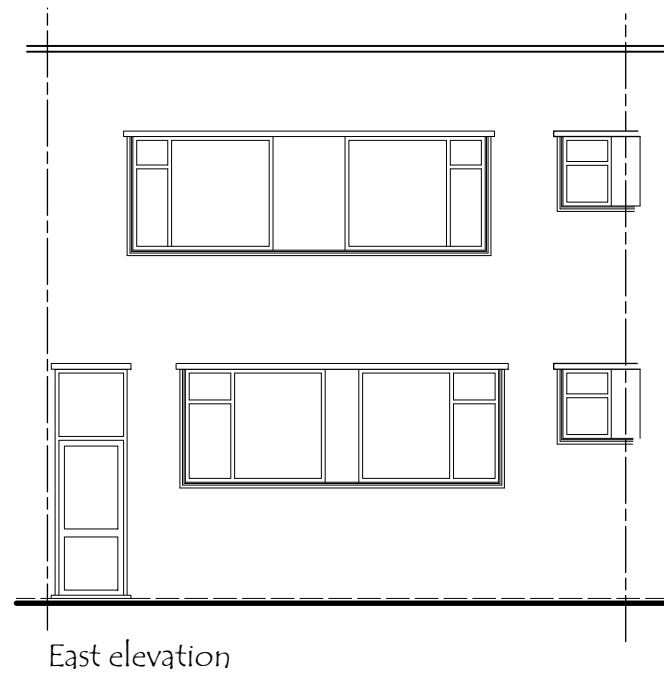


©The Barn Partnership Ltd

This drawing is the sole property of The Barn Partnership Ltd
and no part may be reproduced without their written consent
ONLY SCALE FROM THIS DRAWING FOR THE PURPOSES OF A PLANNING APPLICATION
Report any discrepancies prior to starting on site.

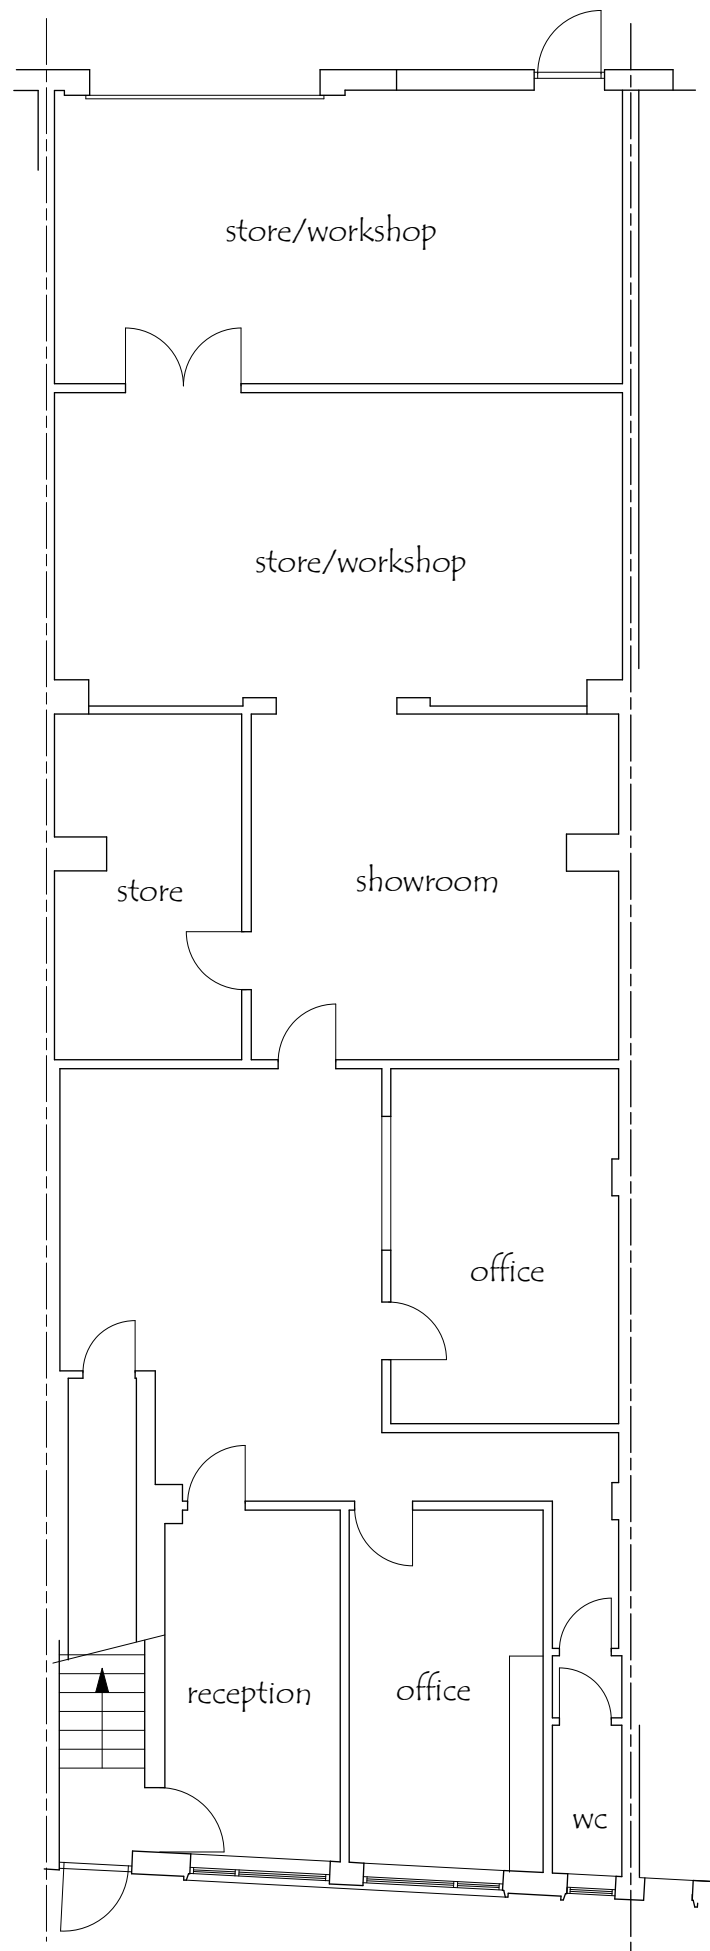

	Brooks Farm Bath Road Beenham Reading, Berks. RG7 5JB Tel: 0118 930 6633 info@thebarnpartnership.co.uk				
<u>Client</u> MJ Motorcycle					
<u>Title</u> 73 Milford Road, Reading RG1 8L					
<u>Drawing</u> Existing plan & elevations <table border="1"> <tr> <td data-bbox="2623 1961 2745 2007"> <u>Job No.</u> 958 - 02 </td> <td data-bbox="2745 1961 2870 2007"> <u>Scale</u> 1:100 @ A3 </td> </tr> <tr> <td data-bbox="2623 2007 2745 2051"> <u>Date</u> Dec - 20 </td> <td data-bbox="2745 2007 2870 2051"> <u>Drawn</u> ADT </td> </tr> </table>		<u>Job No.</u> 958 - 02	<u>Scale</u> 1:100 @ A3	<u>Date</u> Dec - 20	<u>Drawn</u> ADT
<u>Job No.</u> 958 - 02	<u>Scale</u> 1:100 @ A3				
<u>Date</u> Dec - 20	<u>Drawn</u> ADT				