


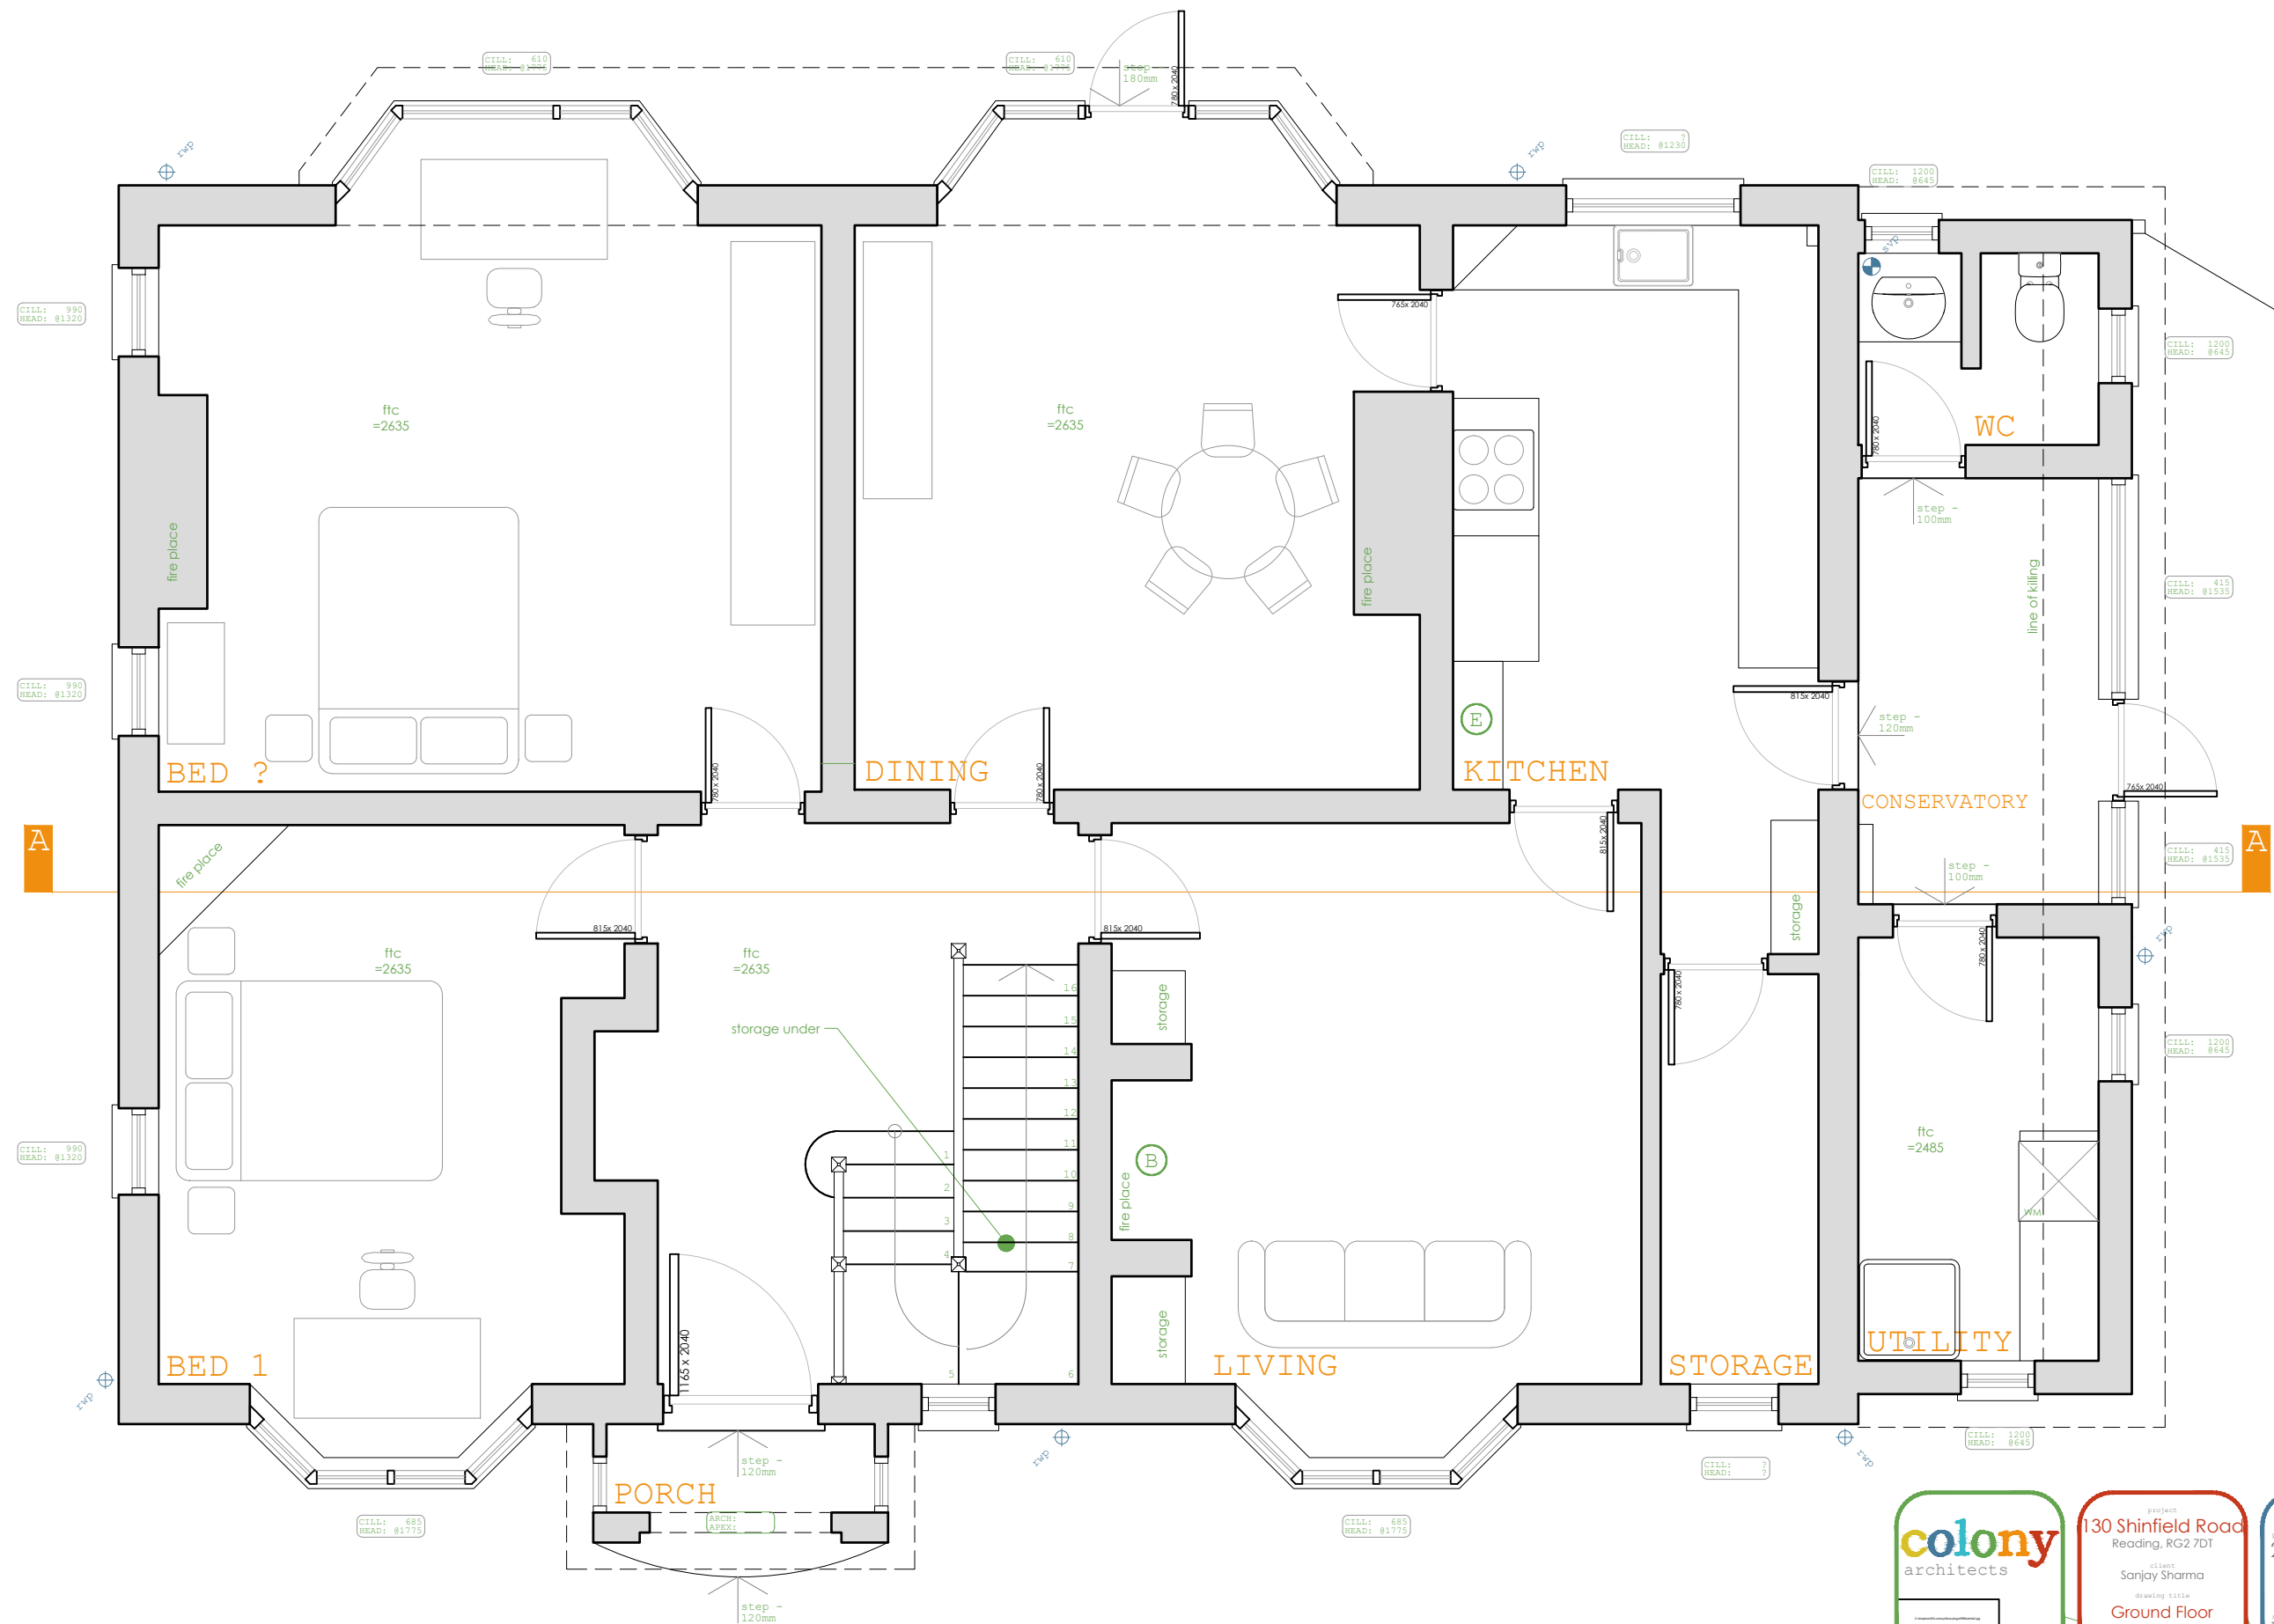

130 Shinfield Road
Reading, RG2 7DT

client
Sanjay Sharma

drawing title
Ground Floor
As Existing

project drawing number revision
227- 01-00 p

date status
Apr 2016 planning

scale A3 NE EGM

1:50

author checked
EGM

© 2015 colony architects

www.colonyarchitects.com

colony architects ltd has undertaken this survey and prepared this drawing to a level of accuracy commensurate with the scale indicated on the drawing, any dimensions extracted should be treated accordingly.

Unless indicated do not use this drawing to produce any fabrication drawings, cutting lists or schedules of works, including setting out dimensions.

colony architects ltd is a collaborative of architects and designers with an agenda to find out more visit our beautiful website

www.colonyarchitects.com

contact: design@colonyarchitects.com

stu 07990 515372 intermezzo
ed 07779 255328 working road
guildford surrey
gui 1ge