

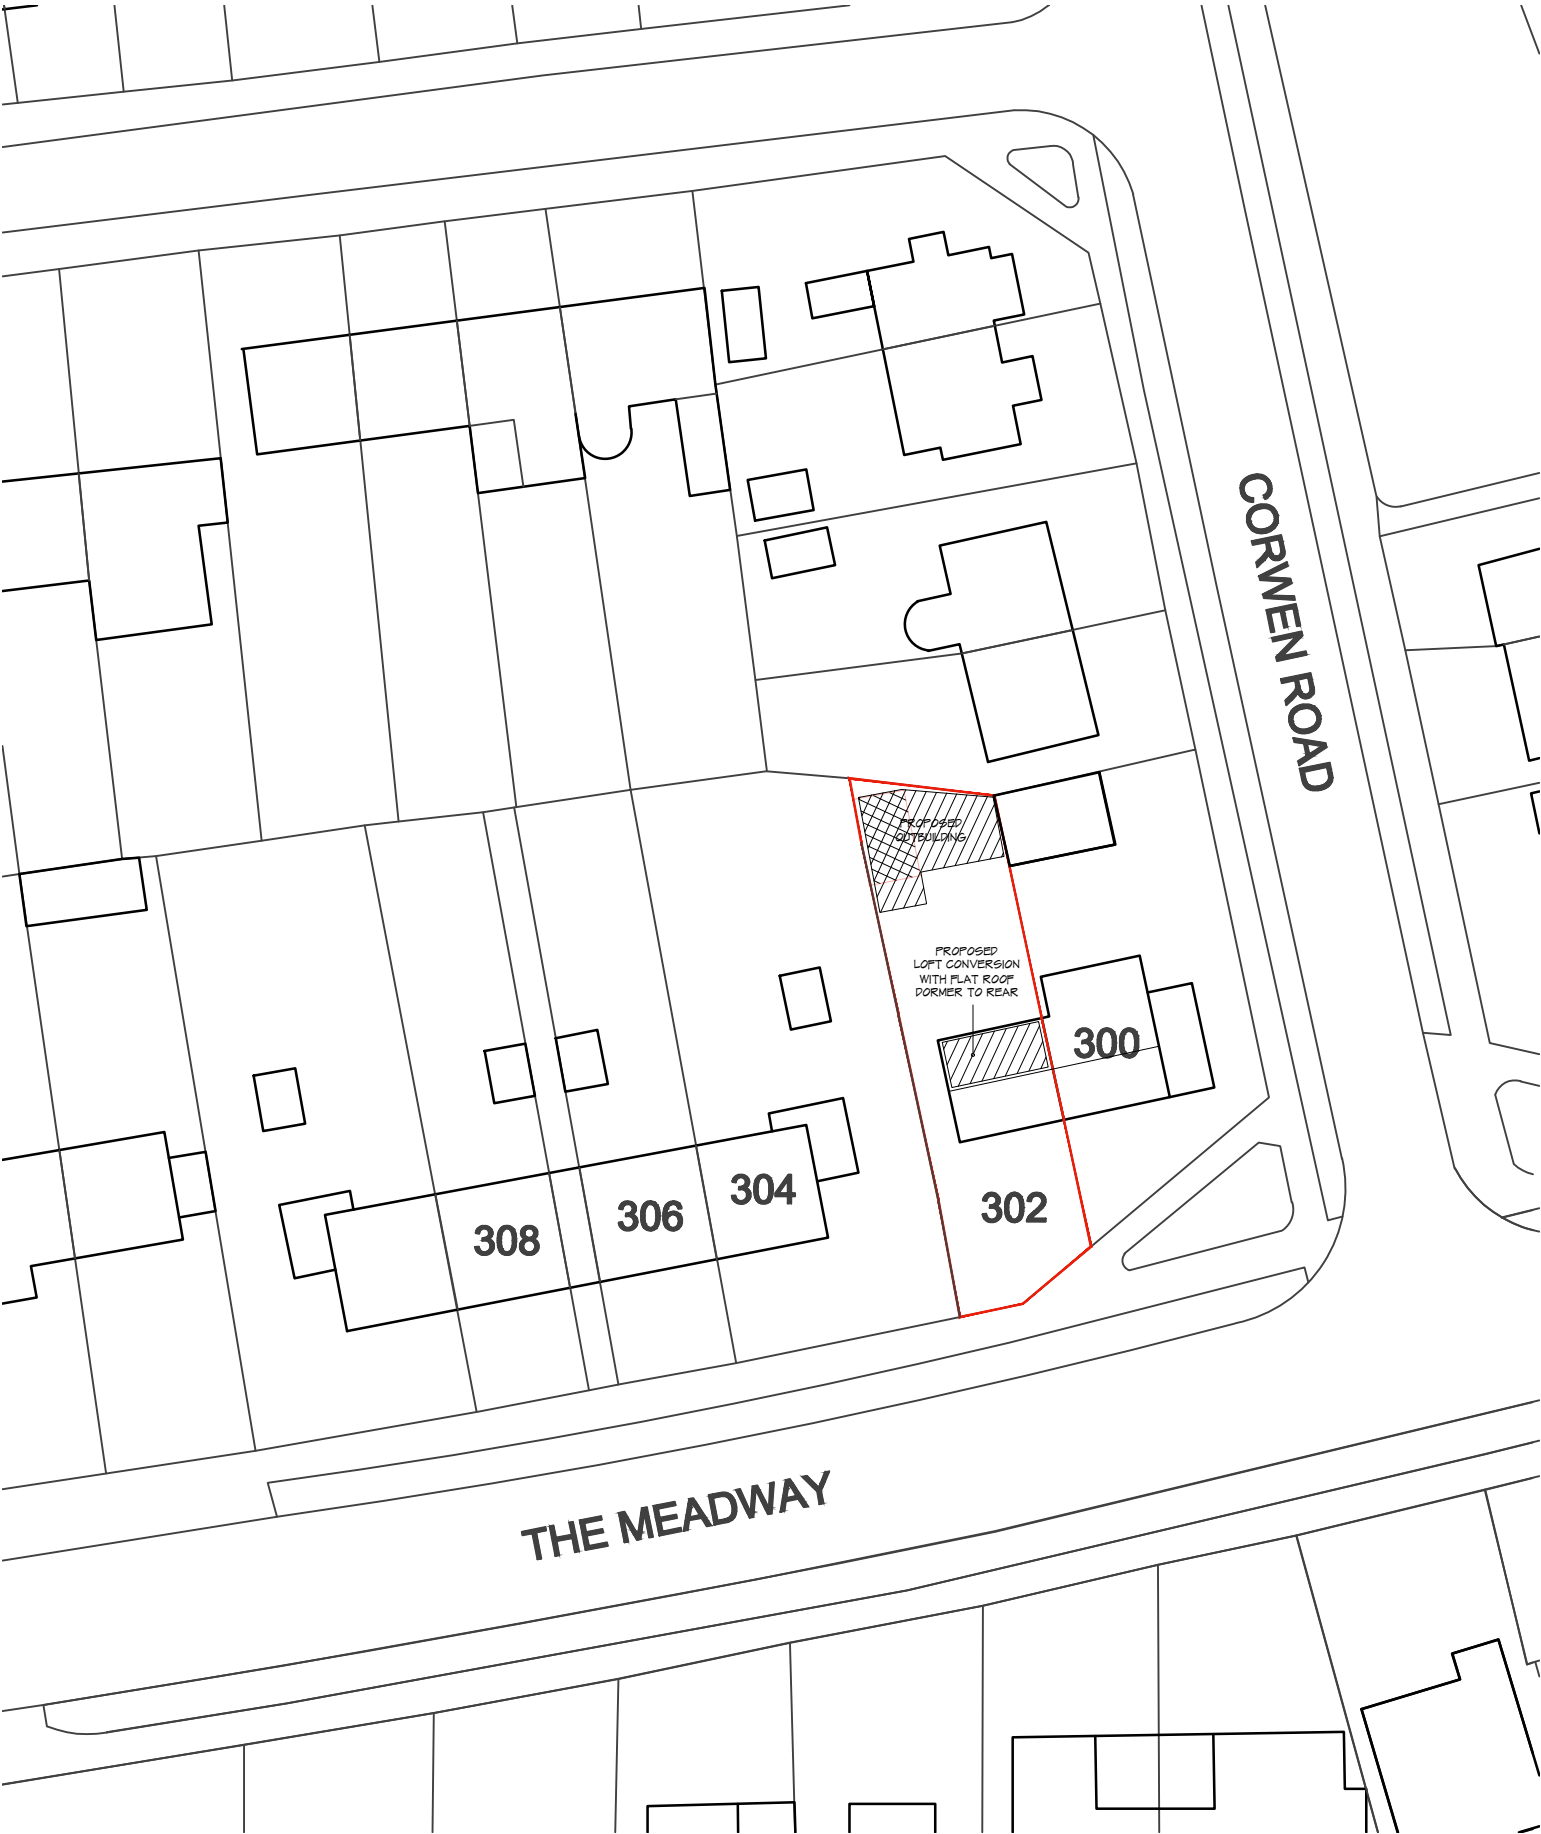


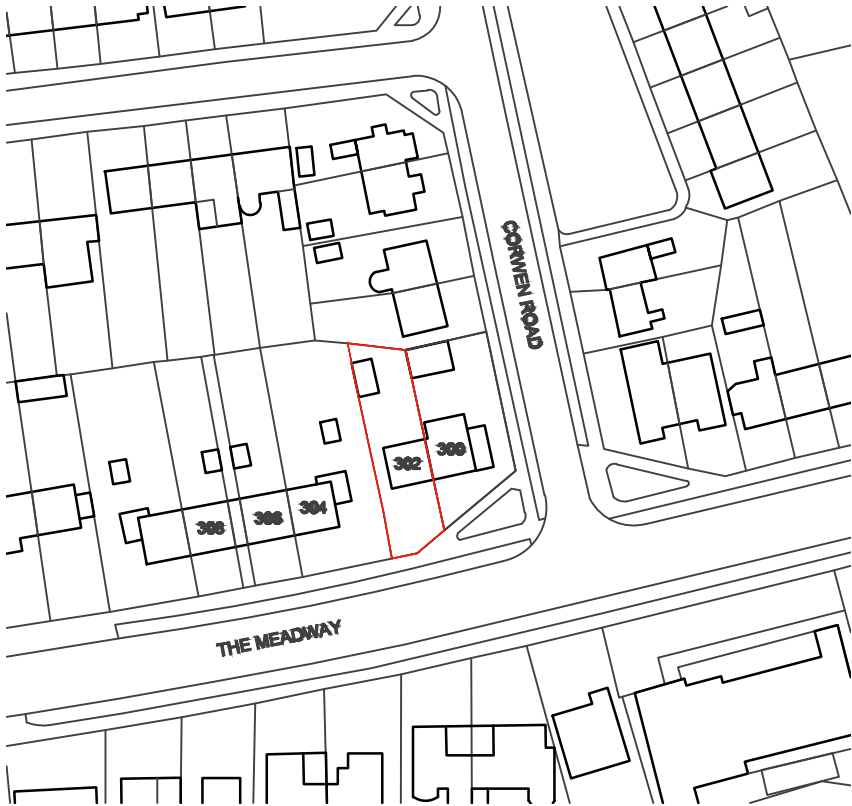


Block Plan (Scale 1:500 Scale)

1:500 scale Bar
 This Drawing has been produced for printing onto A3 size paper,
 If printing on any other size please use the scale bar below.

1:1250 scale Bar
 This Drawing has been produced for printing onto A3 size paper,
 If printing on any other size please use the scale bar below.

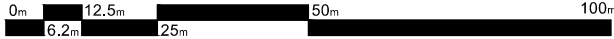

Location Plan (Scale 1:1250 Scale)

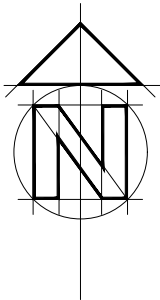

ARCHITECTURE AND
 TECHNICAL SERVICES



CLIENT Mr & Mrs M. Mostavicius
 JOB 302 The Meadway, Tilehurst,
 Reading, RG30 4PB
 DRG BLOCK & LOCATION PLAN

D//ARCH
 272 London Road
 Earley
 Reading
 RG6 1AJ
 0750 779 1187
 dharchitecture@yahoo.com

SCALE 1:500/1250 DRAWN D.NORVAISA DATE APRIL 2021
 PAPER SIZE (A3)

DN1009/200