This drawing must not be reproduced without permission
This drawing must not be used for construction unless issued for construction
This drawing must be read in conjunction with all relevant consultant / specialist drawings / information.
All dimensions on this drawing are in millimetres (unless otherwise stated)
Do not scale from this drawing
© Copyright: All rights reserved

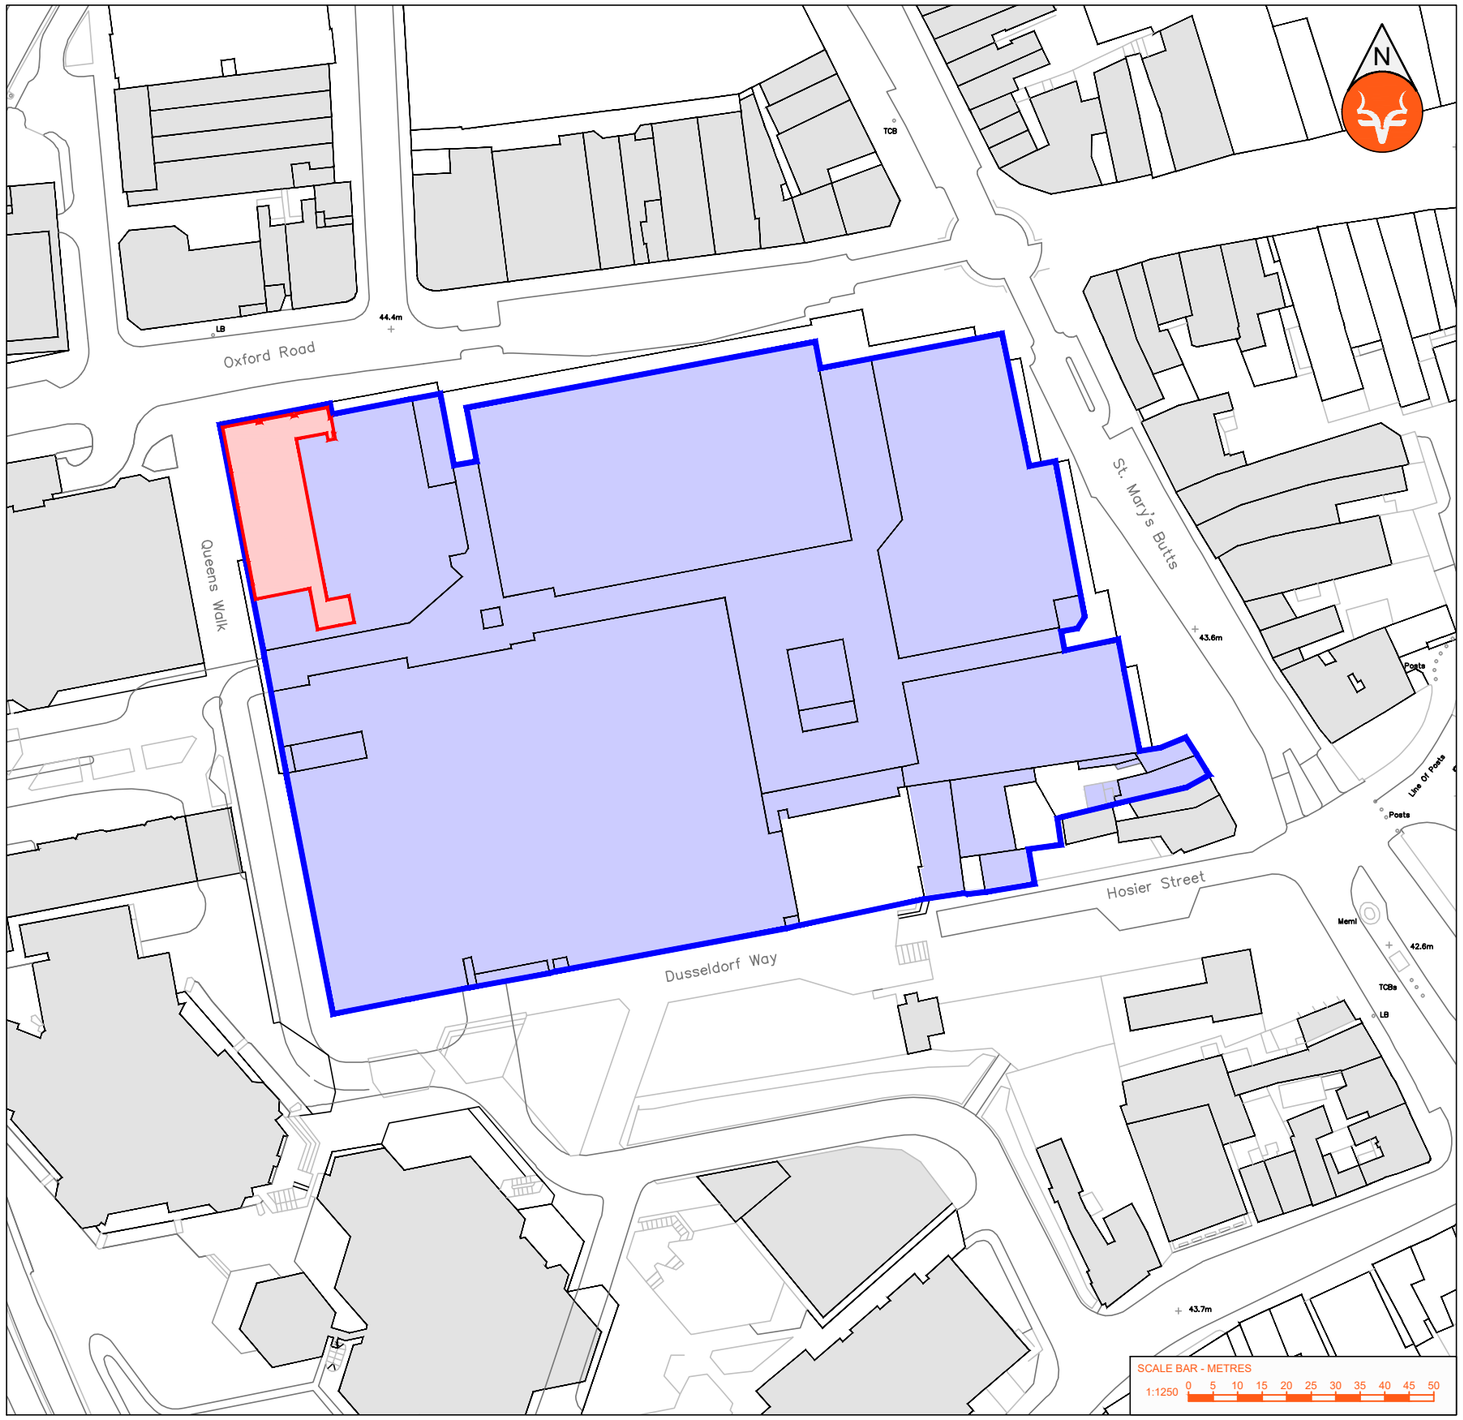

KEY

OWNERSHIP AREA

UNIT 1A, QUEENS WALK (BASEMENT OUTLINE)

SITE LOCATION PLAN
SCALE 1:1250 @ A3

Rev	Date	Amendment		
-	-	-	-	-

Status
PLANNING

Project No	Dwg No	Rev
Reading	PL-01	-

Dwg Title
Site Location Plan
Unit 1A - Permitted Opening Hours

Date	Scale
26.04.21	1:1250 @ A3
CM	DW

Project
Unit 1A, Queens Walk
Broad Street Mall
Reading
RG1 7QE

Moorgarth Group Limited

moorgarth

London Office
11 Golden Square
London
W1F 9JB
+44 (0)207 812 0600
info@moorgarth.com

Leeds Office
Central House
47 St. Paul's Street
Leeds, LS1 2TE
+44 (0)113 246 2710
info@moorgarth.com