DO NOT SCALE FROM THIS DRAWING, VERIFY ALL DIMENSIONS BEFORE SETTING OUT, COMMENCING WORK OR MAKING ANY SHOP DRAWINGS. REPORT ANY DISCREPANCIES TO SUPERVISING OFFICER IMMEDIATELY. COPYRIGHT ©

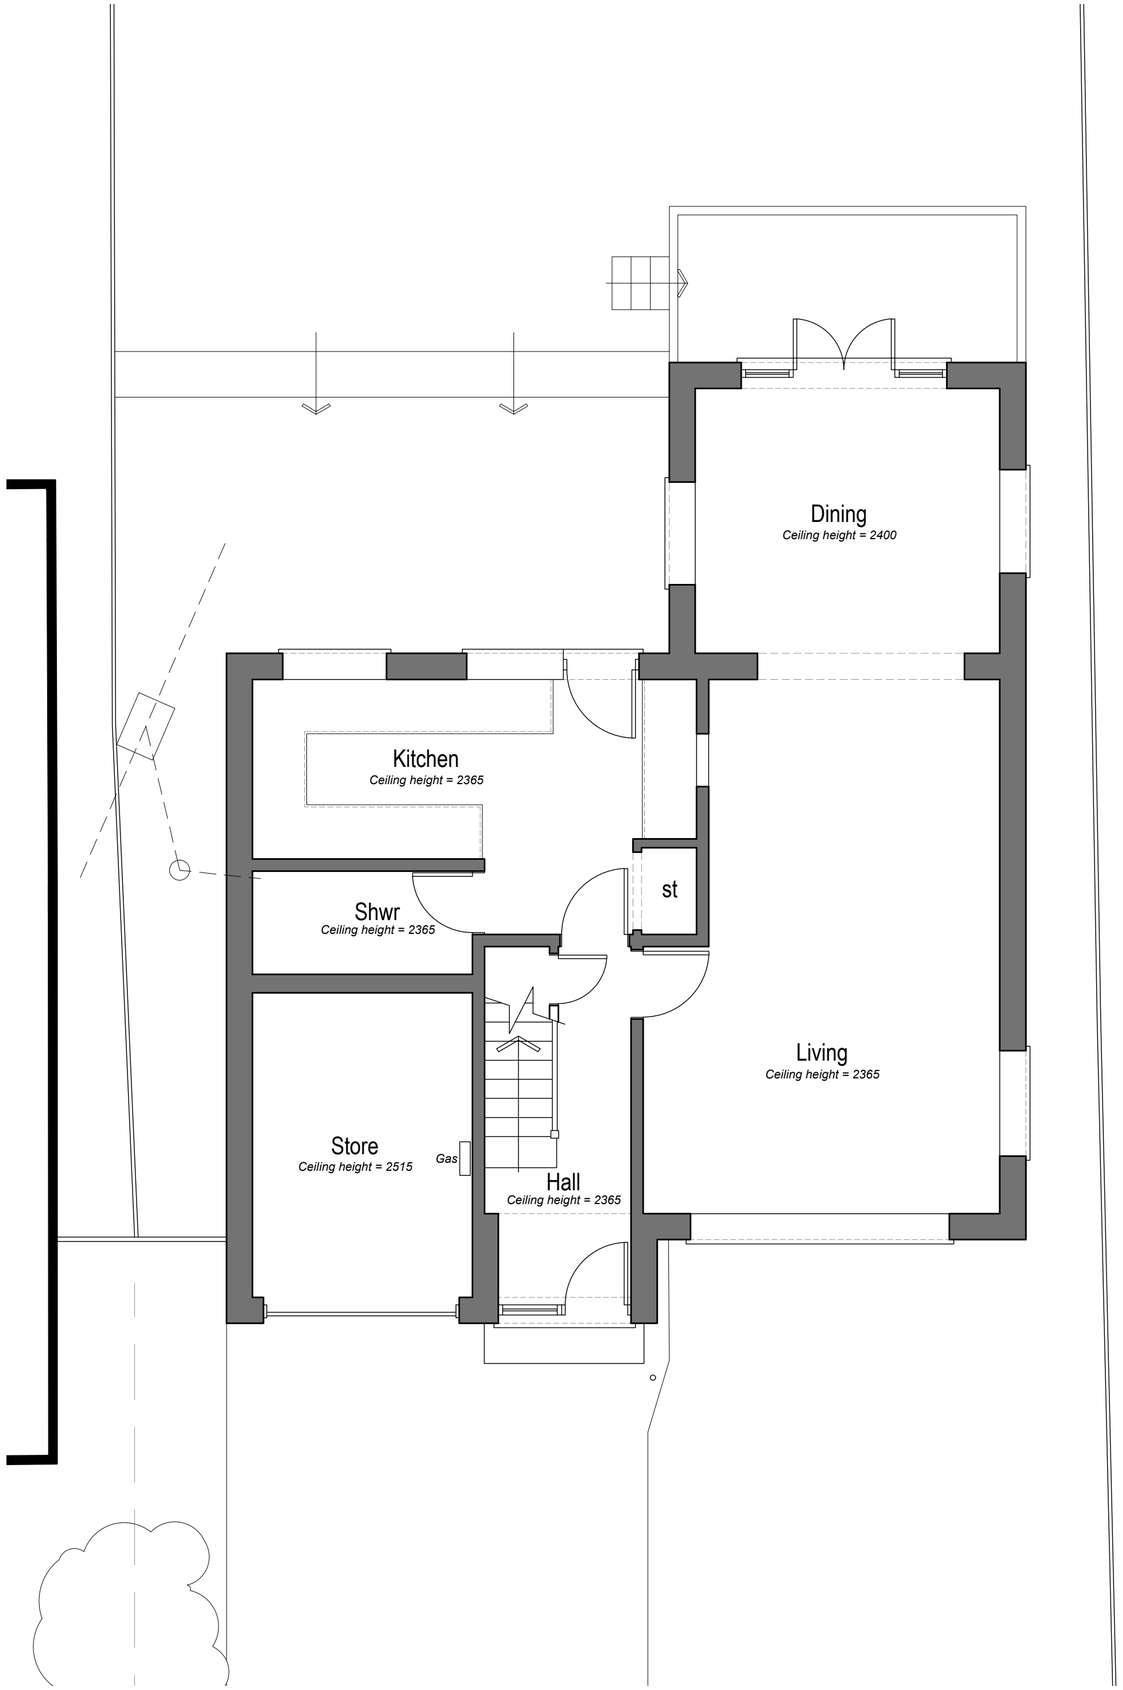

Ground Floor Plan 1:50 Scale

Rear Elevation 1:100 Scale

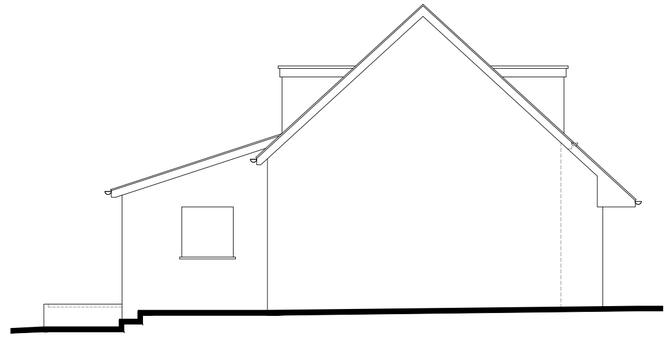

Side Elevation 1:100 Scale

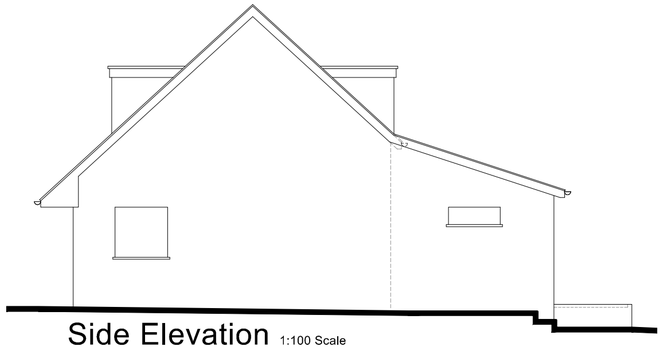

Side Elevation 1:100 Scale

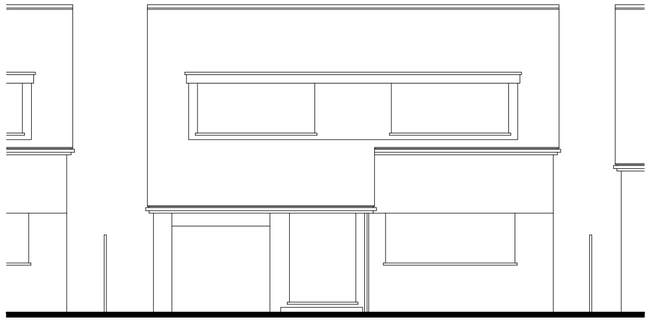

Front Elevation 1:100 Scale

1:1250 scale Bar
This Drawing has been produced for printing onto A2 size paper,
If printing on A3 please use the scale below for reference.

0m 6.2m 12.5m 25m 50m 100m

1:500 scale Bar
This Drawing has been produced for printing onto A2 size paper,
If printing on A3 please use the scale below for reference.

0m 2.5m 5m 10m 20m 40m

1:50 scale Bar
This Drawing has been produced for printing onto A2 size paper,
If printing on A3 please use the scale below for reference.

0m 0.5m 1.0m 2.0m 4.0m 8.0m

1:100 scale Bar
This Drawing has been produced for printing onto A2 size paper,
If printing on A3 please use the scale below for reference.

0m 1.0m 2.0m 4.0m 8.0m 16.0m

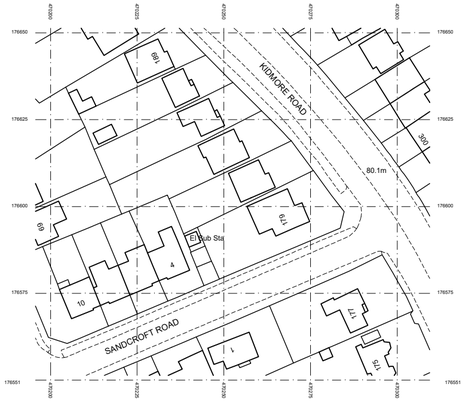

Location Plan 1:1250 Scale

Site Plan 1:500 Scale

Bonney Architecture

PLANNING & TECHNICAL SERVICES

14 Hornbeam Close
Barkham
Wokingham
RG41 4UR
07515 355 770
bonneyarchitecture@gmail.com

CLIENT Mr & Mrs P Puthussery

JOB 185 Kidmore Road, Caversham, Reading, Berkshire

DRG EXISTING PLANS & ELEVATIONS

SCALE As Shown DRAWN P Bonney DATE October 2021

BA 0191 | 01