
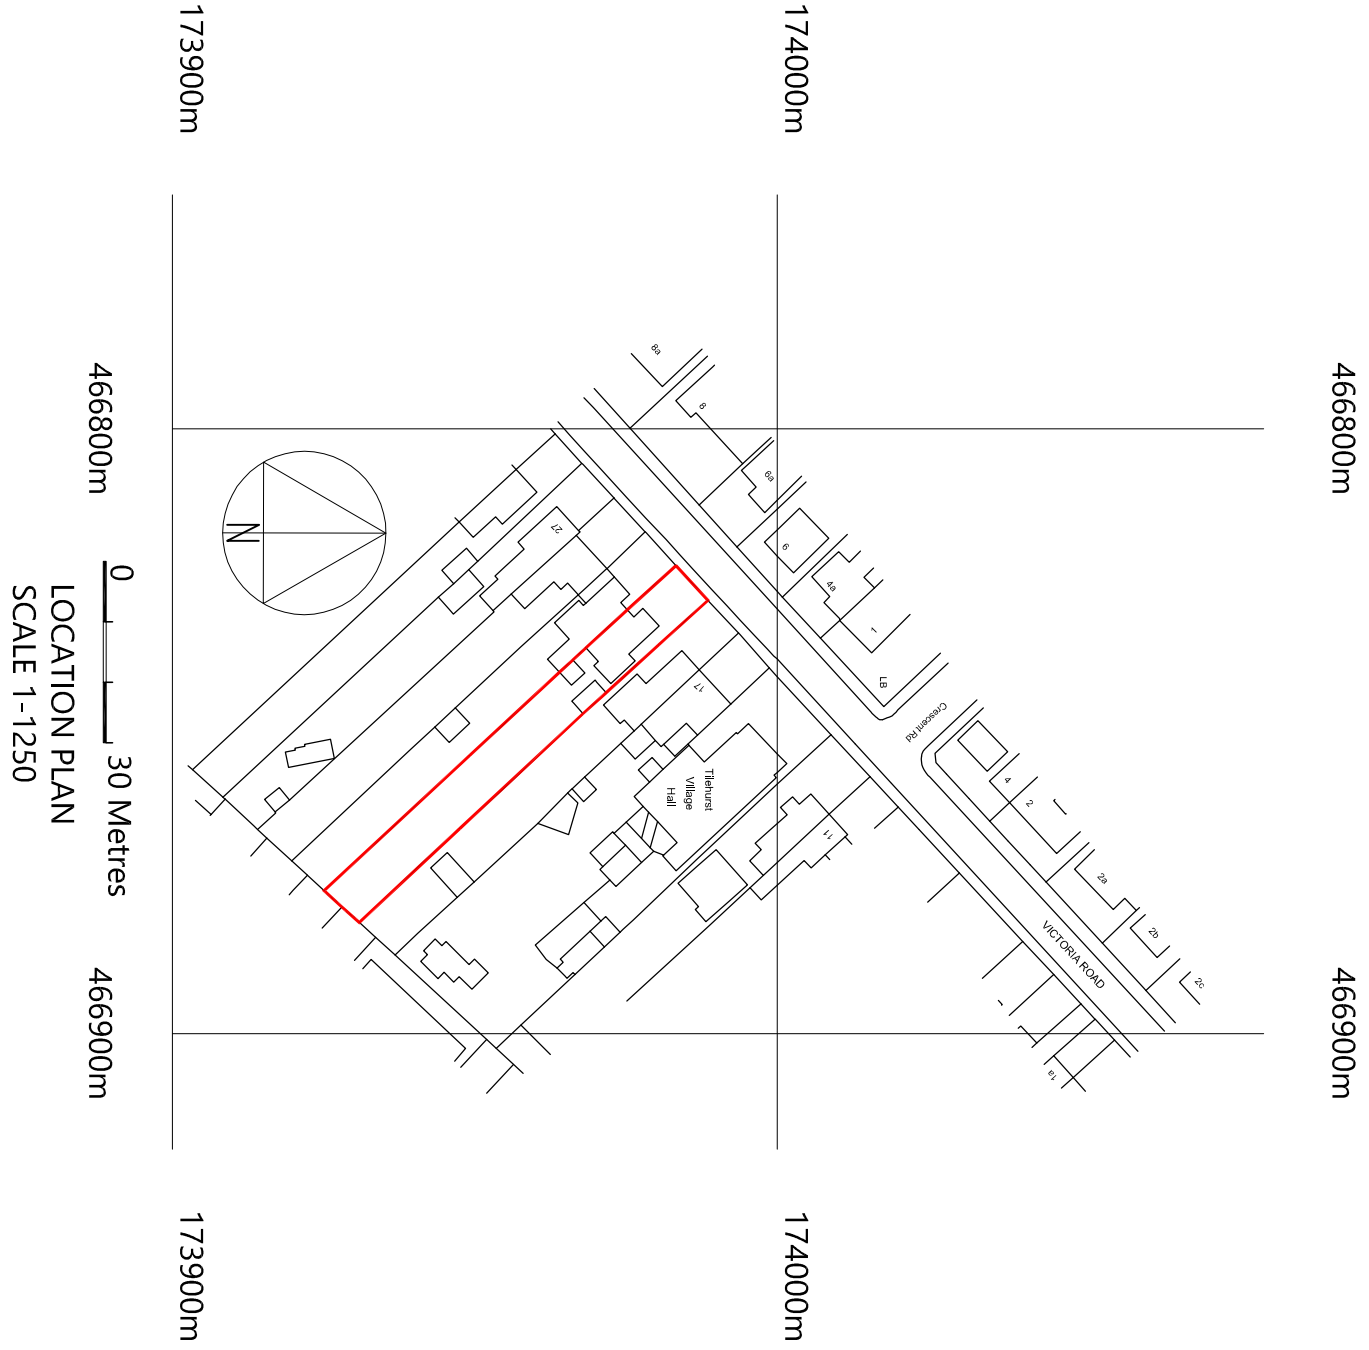
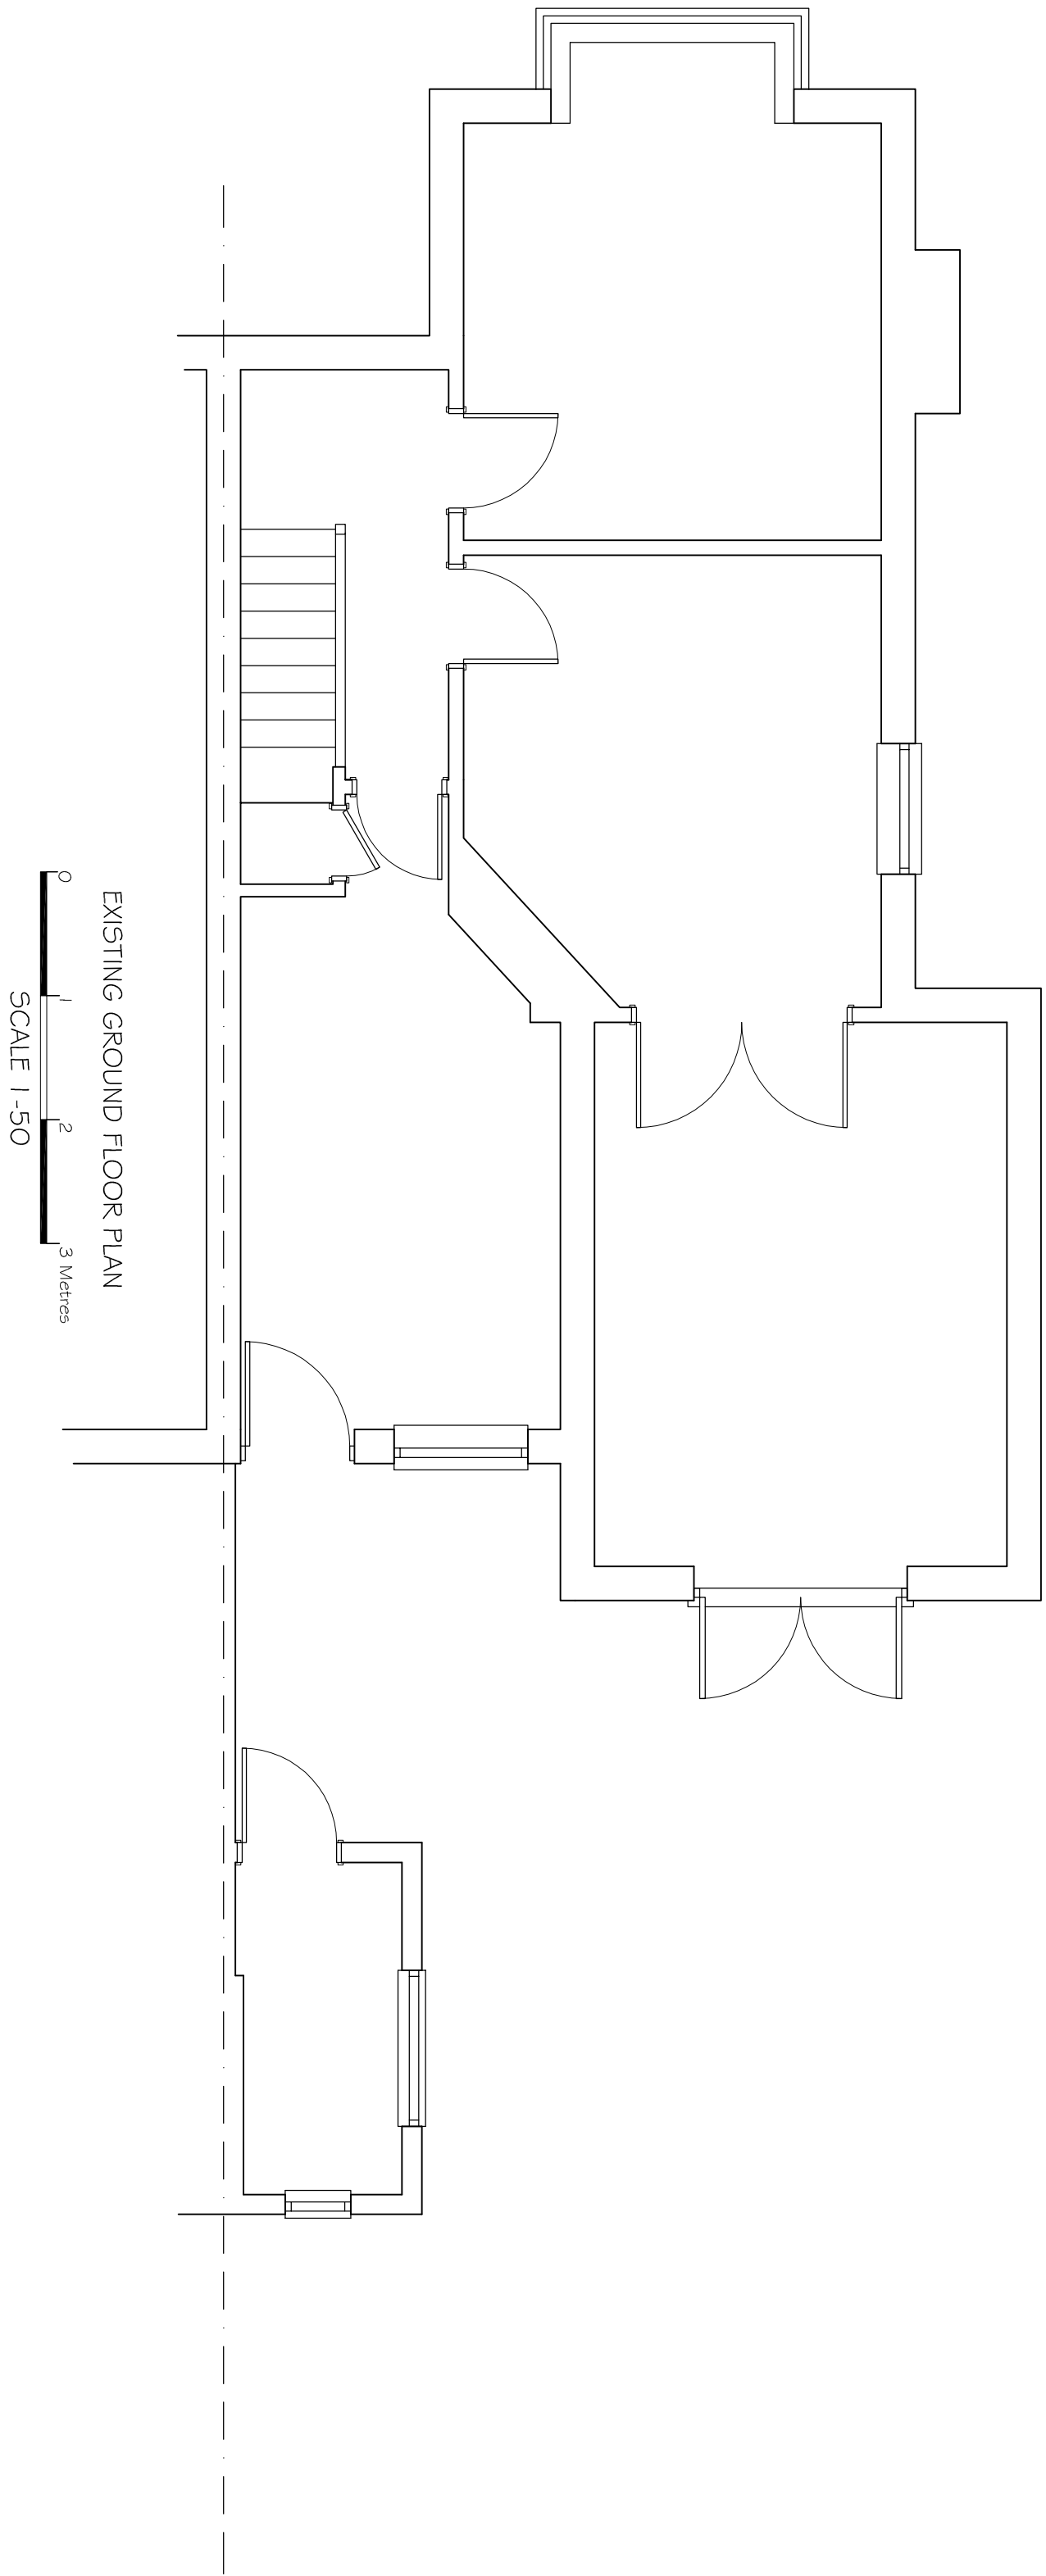
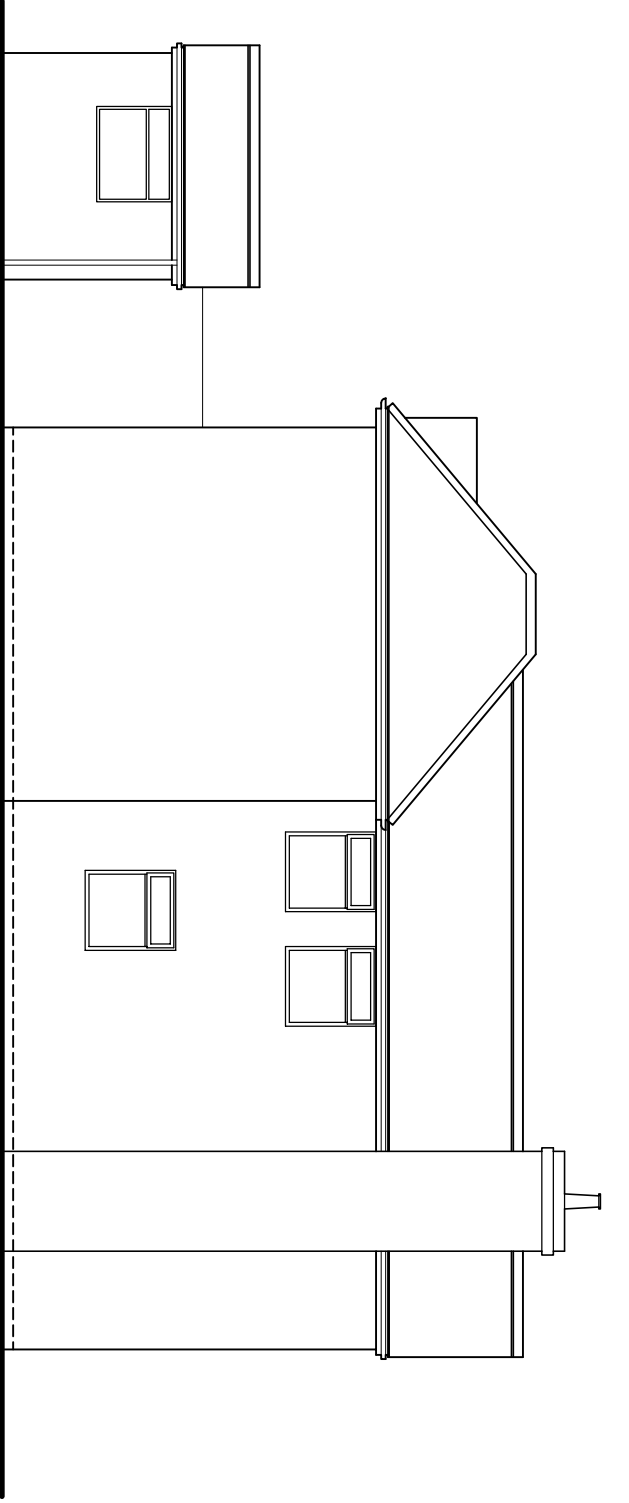
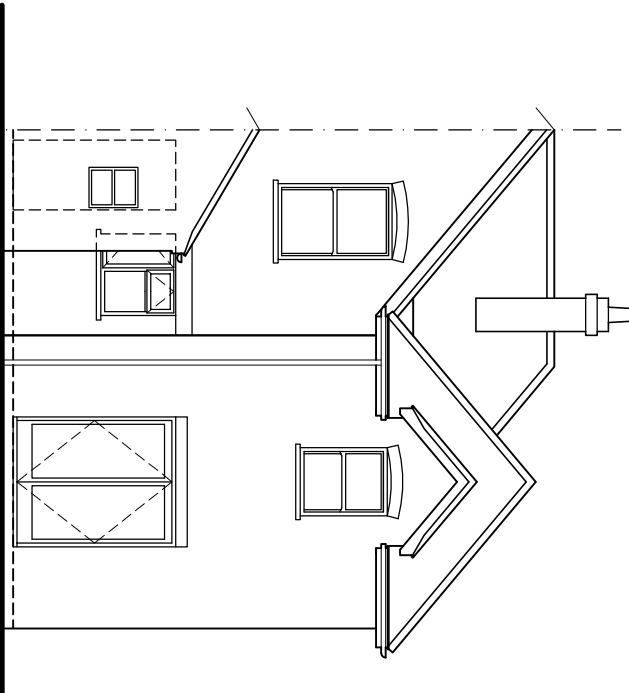


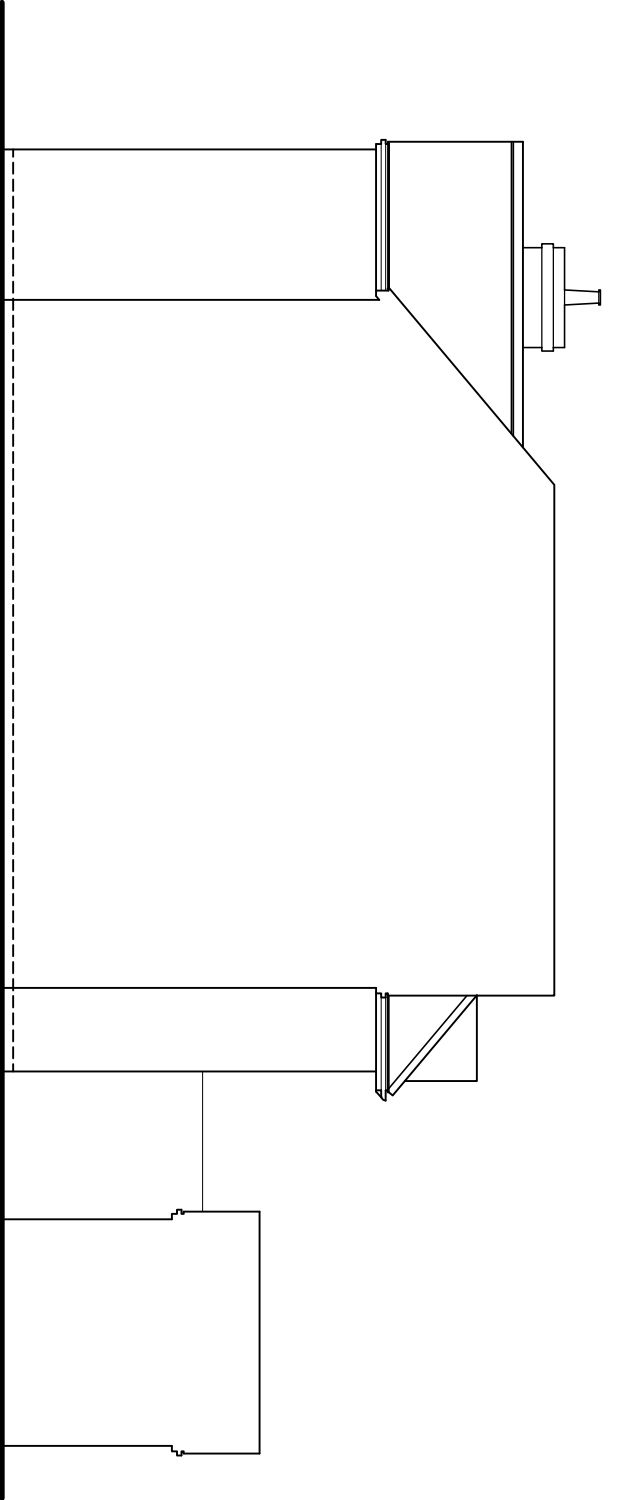

©Crown Copyright and database rights 2020 OS Licence no. 100019980

DATE	MODIFICATION	ISSUE	TITLE:-		SCALE:-	
			EXISTING PLANS & ELEVATIONS AT 21 VICTORIA ROAD, TILFURST READING, RG31 5AB FOR MR & MRS STEWARD		1:100 uos @ A1	
					DRAWN BY:-	DATE:-
					CVS Designs Ltd	MAR 2021
					DRAWING NO:-	REV:-
					01	