


Abbey Windows(Thames Valley)Ltd
On behalf of;
Mr P Kennedy
140 Kidmore Road
Caversham
Reading
RG4 7NB
07828621924

EXISTING FLOORPLAN

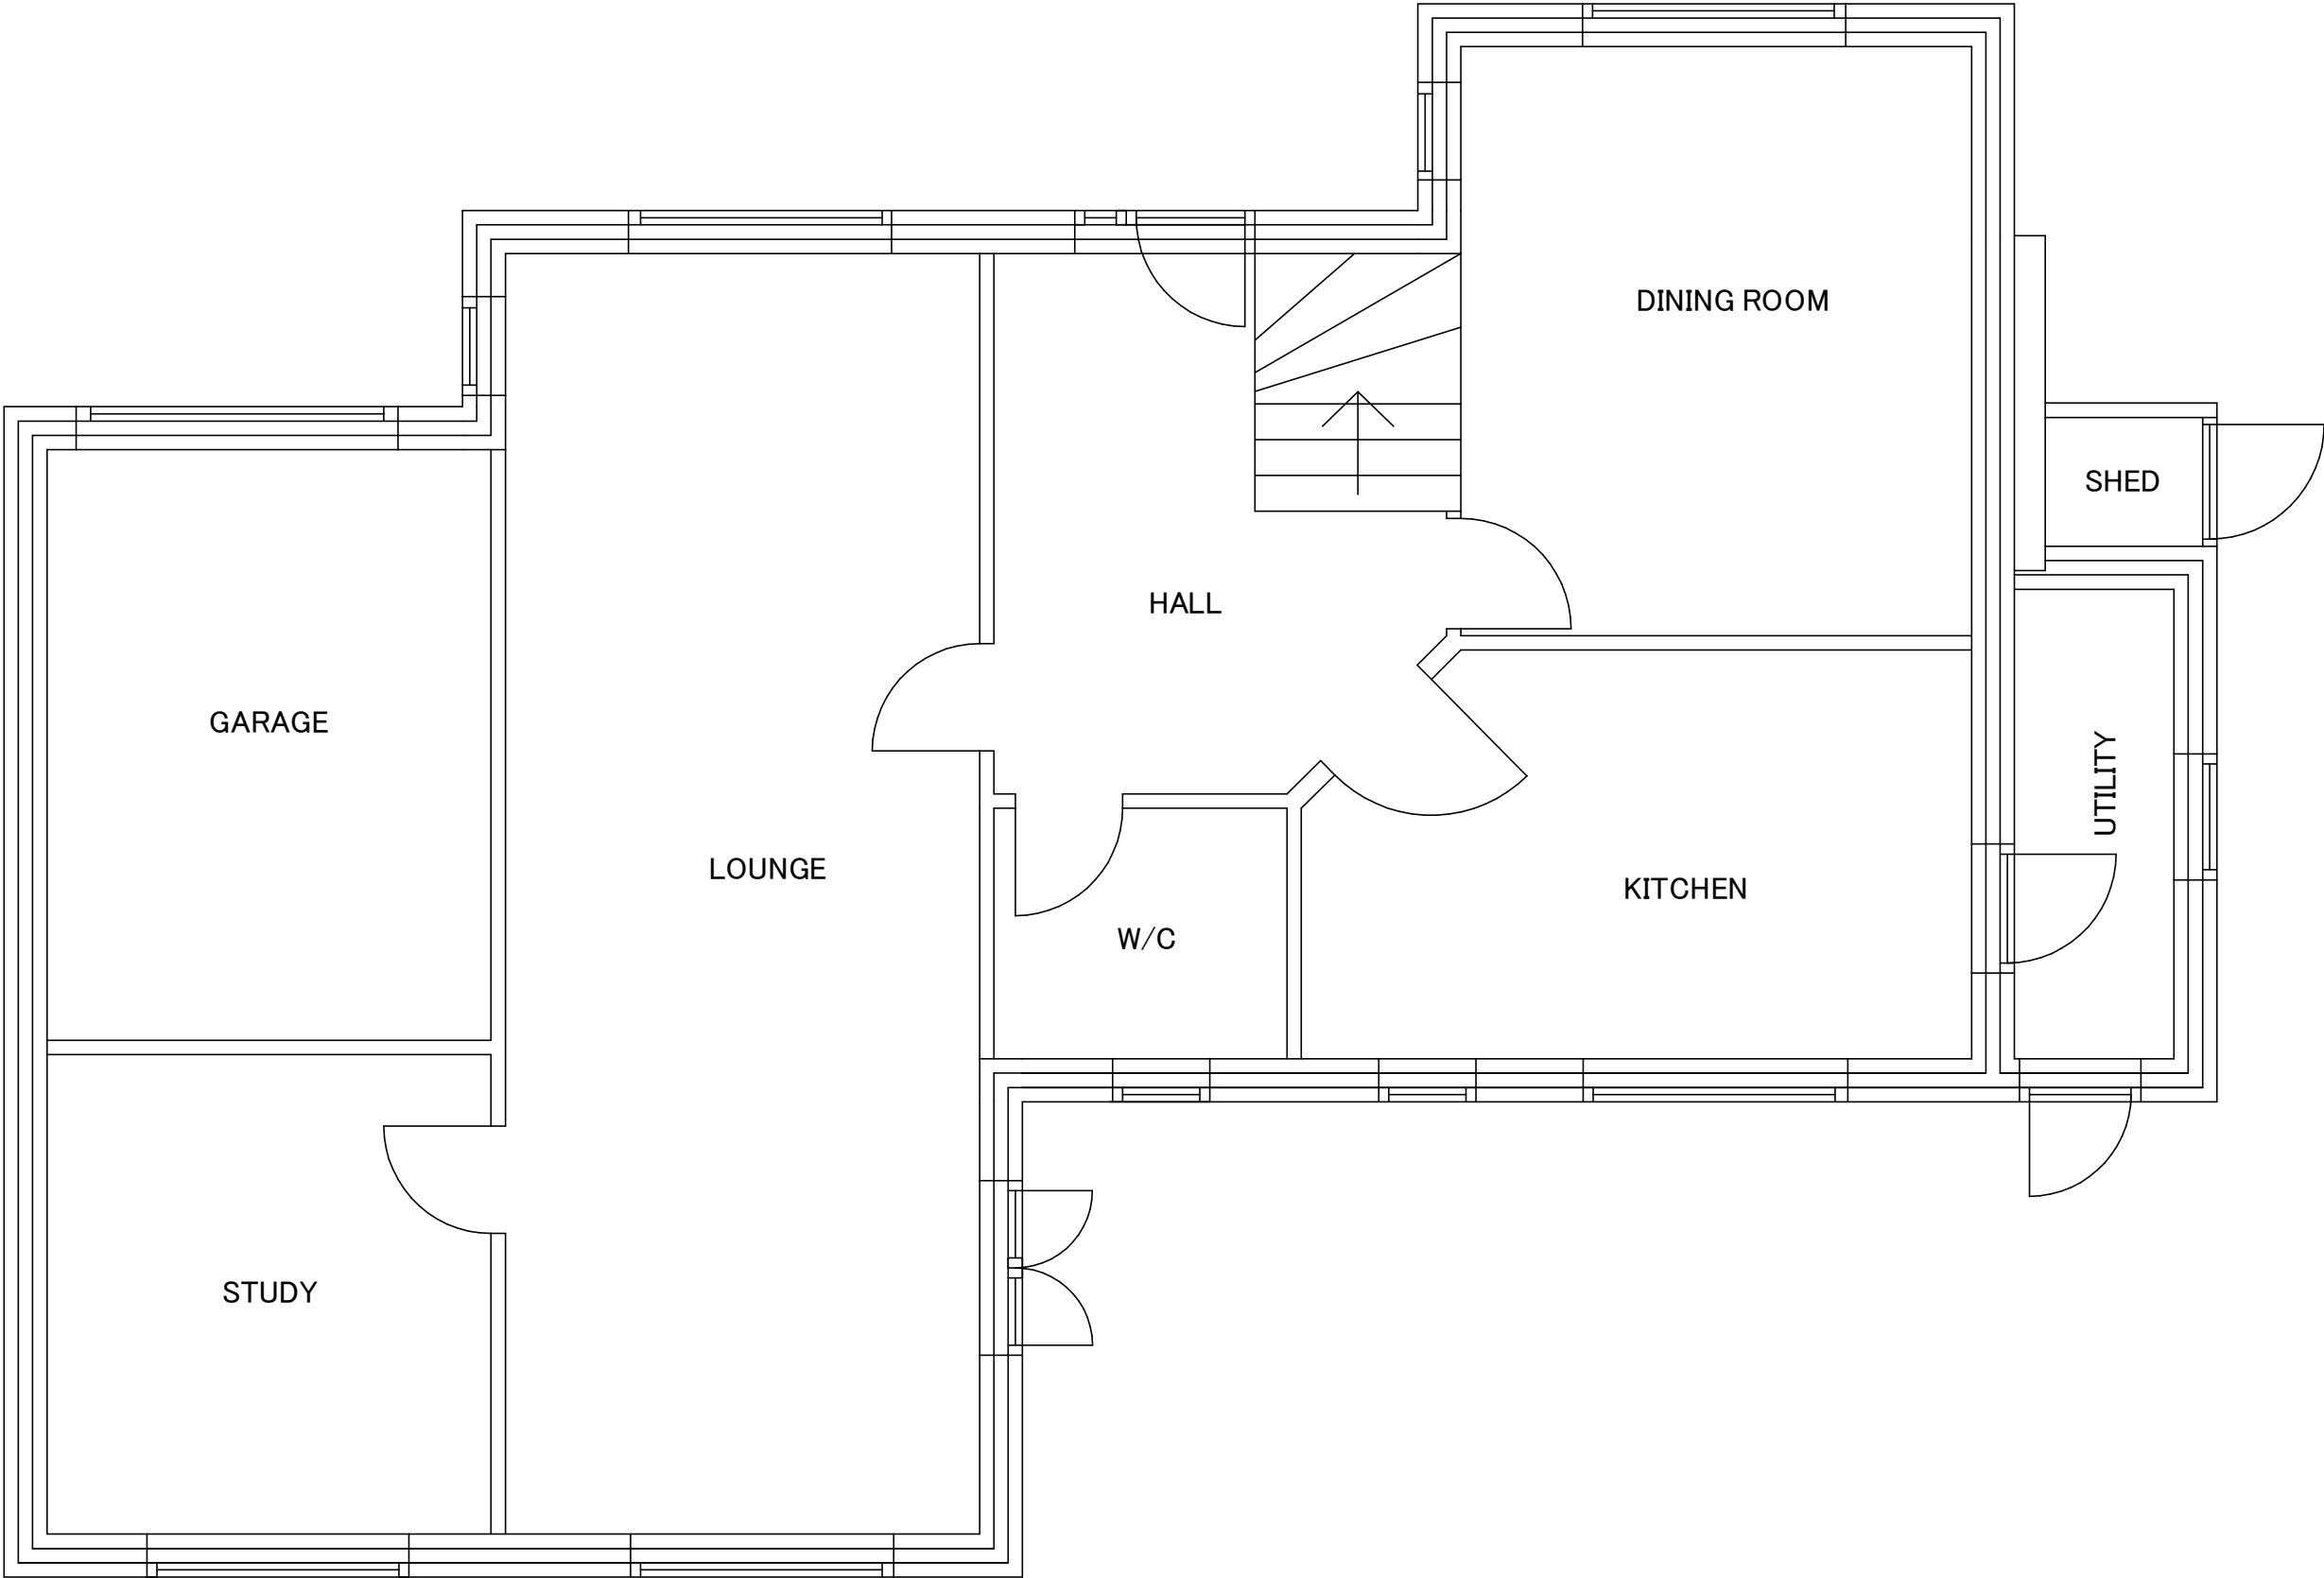

SCALE

