
No.	Revision	Date
-	-	-

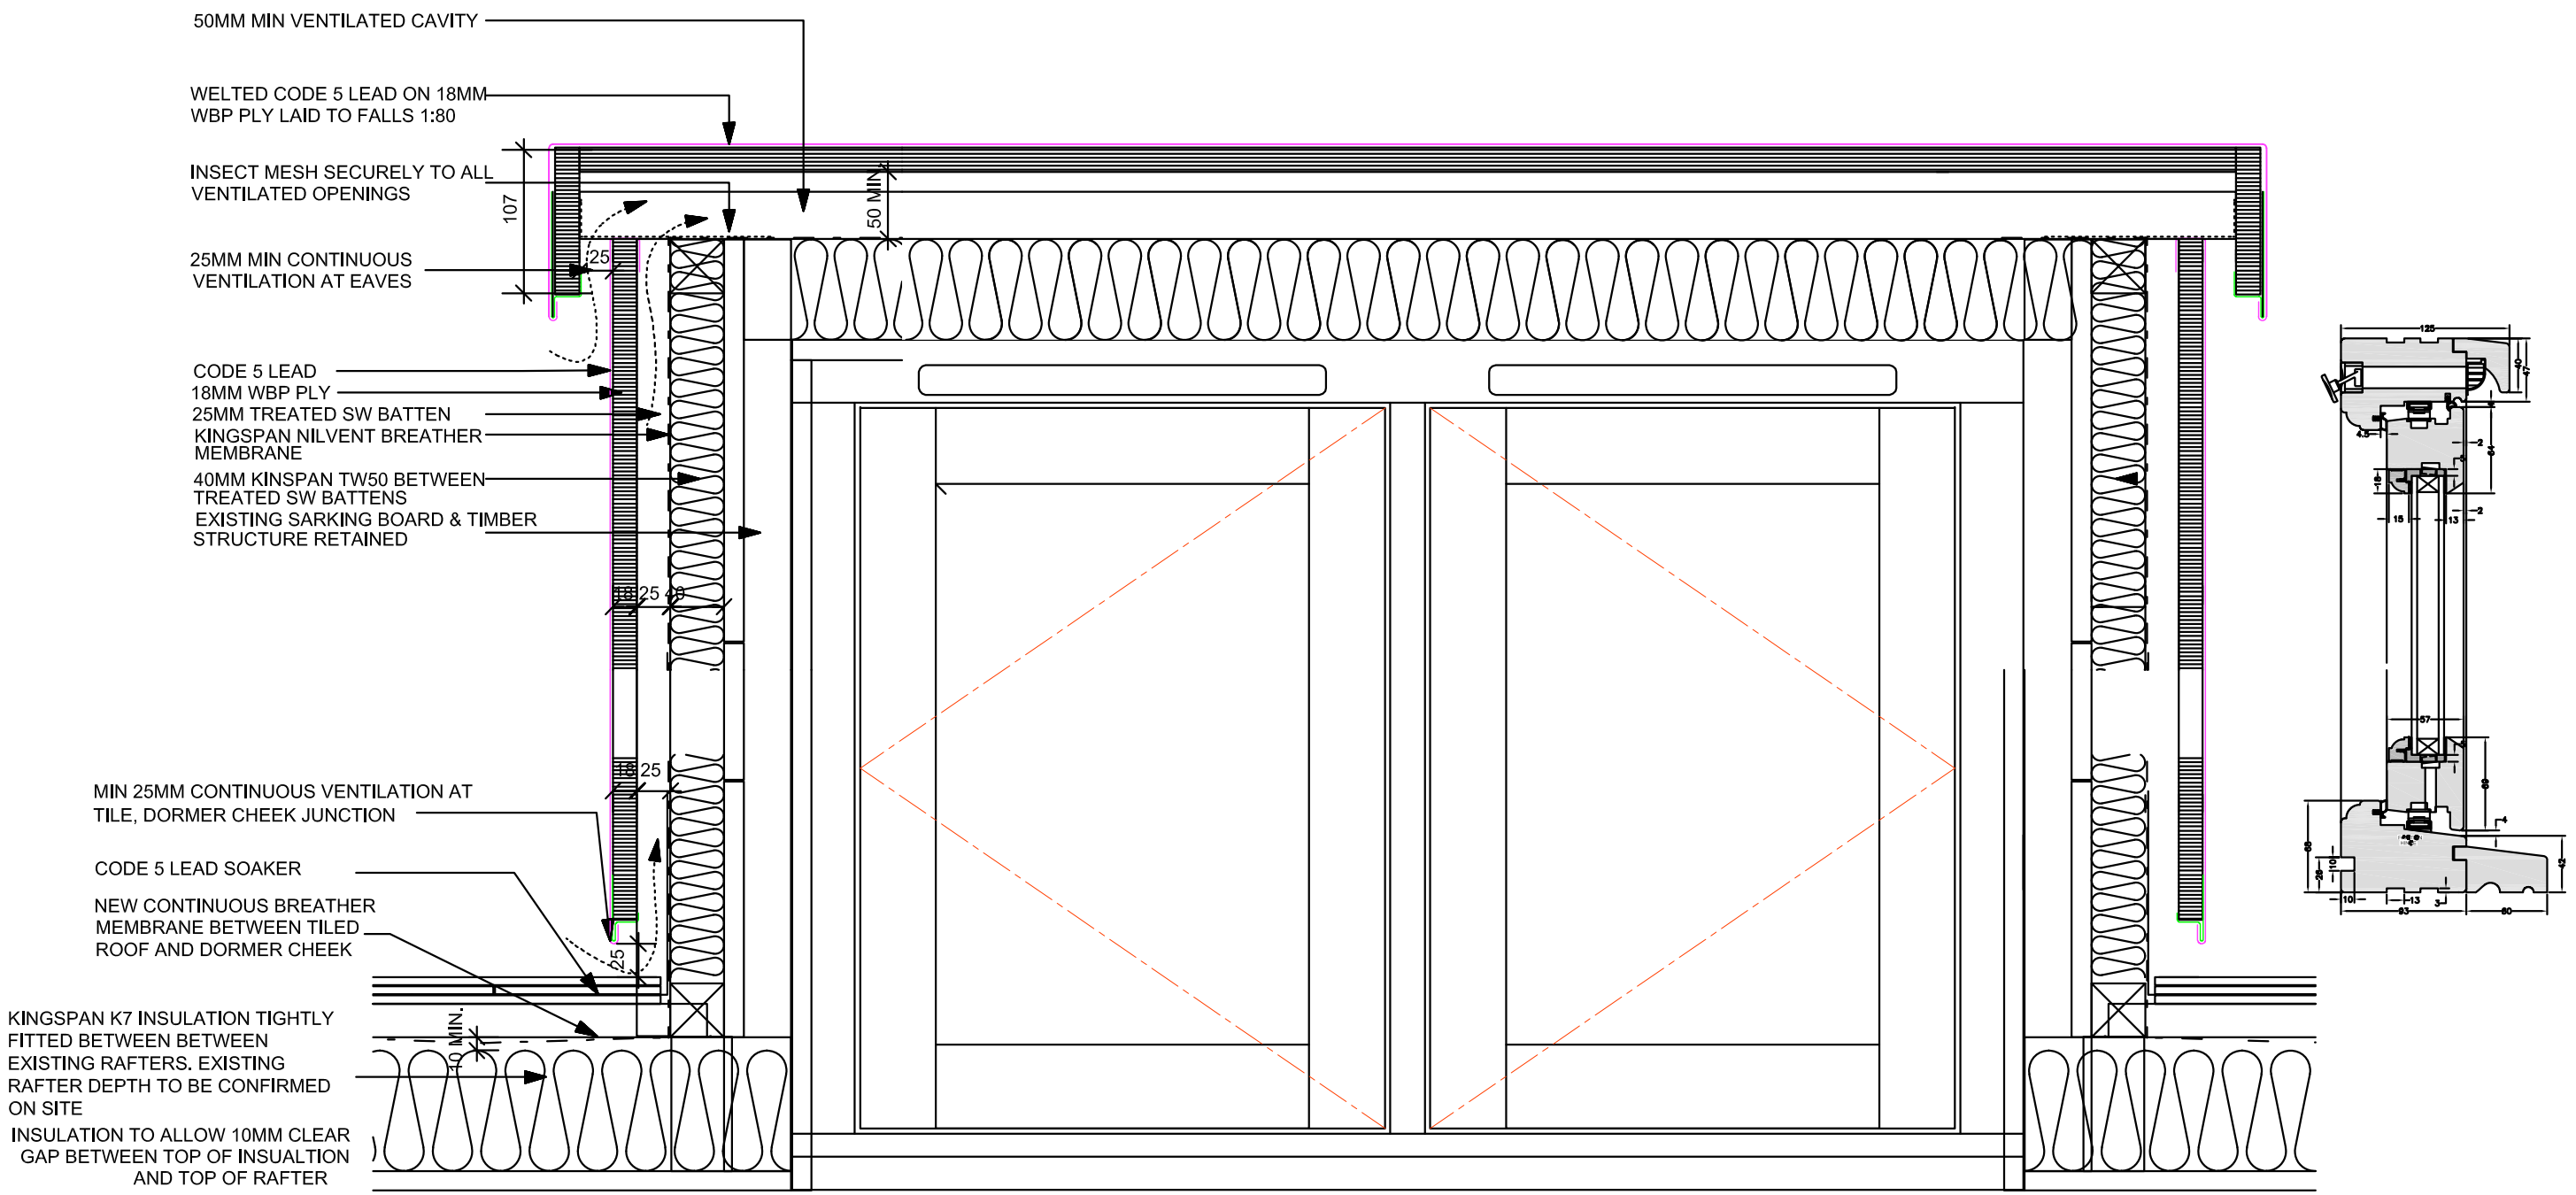

Dormer Cheek / Roof Junction

RAMMURTI DESIGN LTD
ARCHITECTURAL & PLANNING SERVICES
268 TILEHURST ROAD, READING RG30 2NE
TEL/FAX:01189510628 MOB:07799883574

Proposed part side and part rear single storey extension with new dormers to front and rear elevations at 72 Southampton Street, Reading

for Mr Sadri Shehu

Dormer Window details

Scale: 1/10 & 1/5

Date: Oct 2020

SS72:BR11 Rev -