



LOCATION PLAN

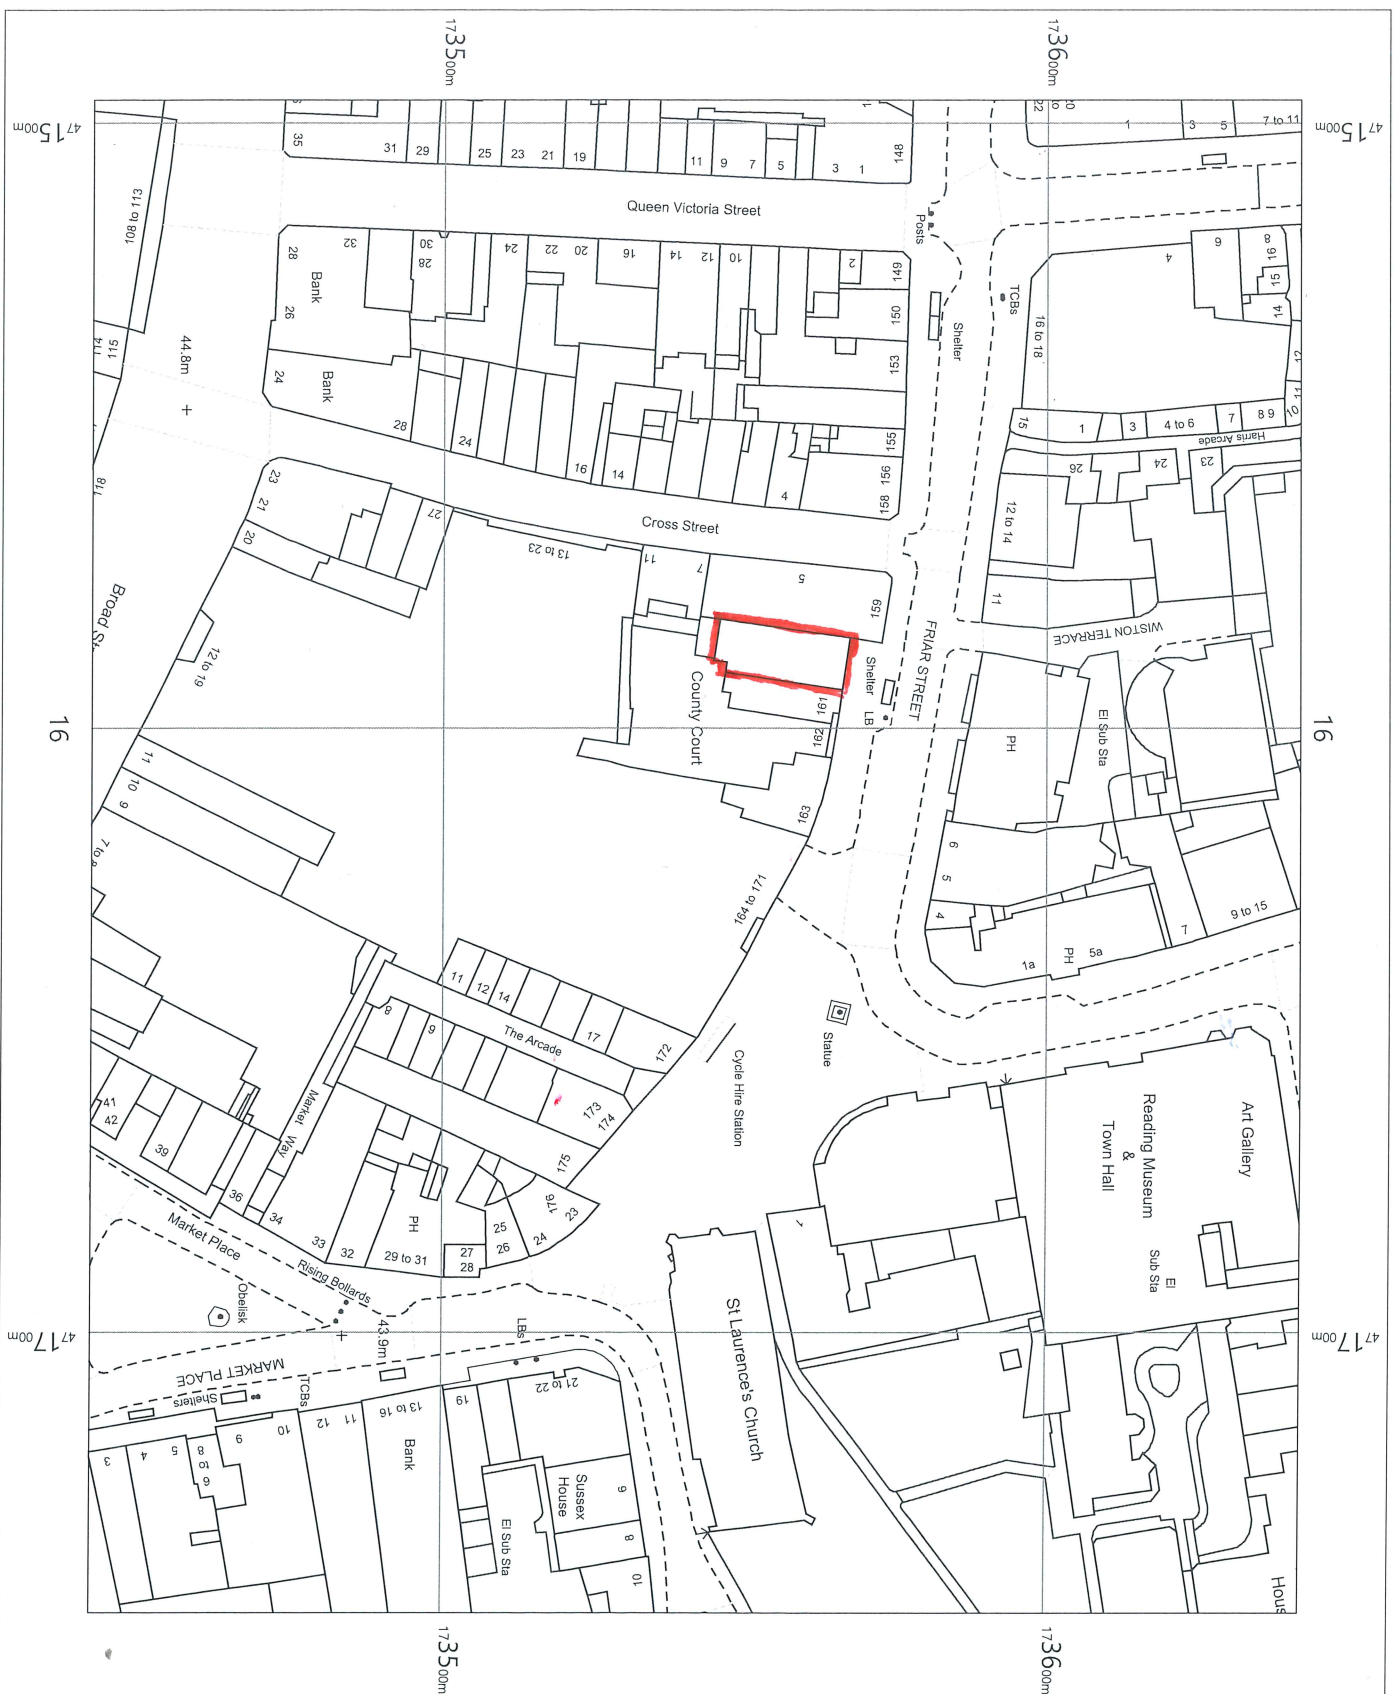

DRG: 2058/189/LP1

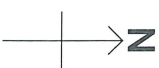

OS MasterMap 1250/2500/10000
scale
Friday, November 27, 2020, 10:41
BW1-00920294
maps.blackwell.co.uk

1:1250 scale print at A4, Centre:
471621 E, 173542 N
©Crown Copyright Ordnance
Survey Licence no. 100041041



BLACKWELL'S
MAPPING SERVICES
PERSONAL & PROFESSIONAL MAPPING
www.blackwellmapping.co.uk
TEL: 0800 151 2612
maps@blackwell.co.uk