


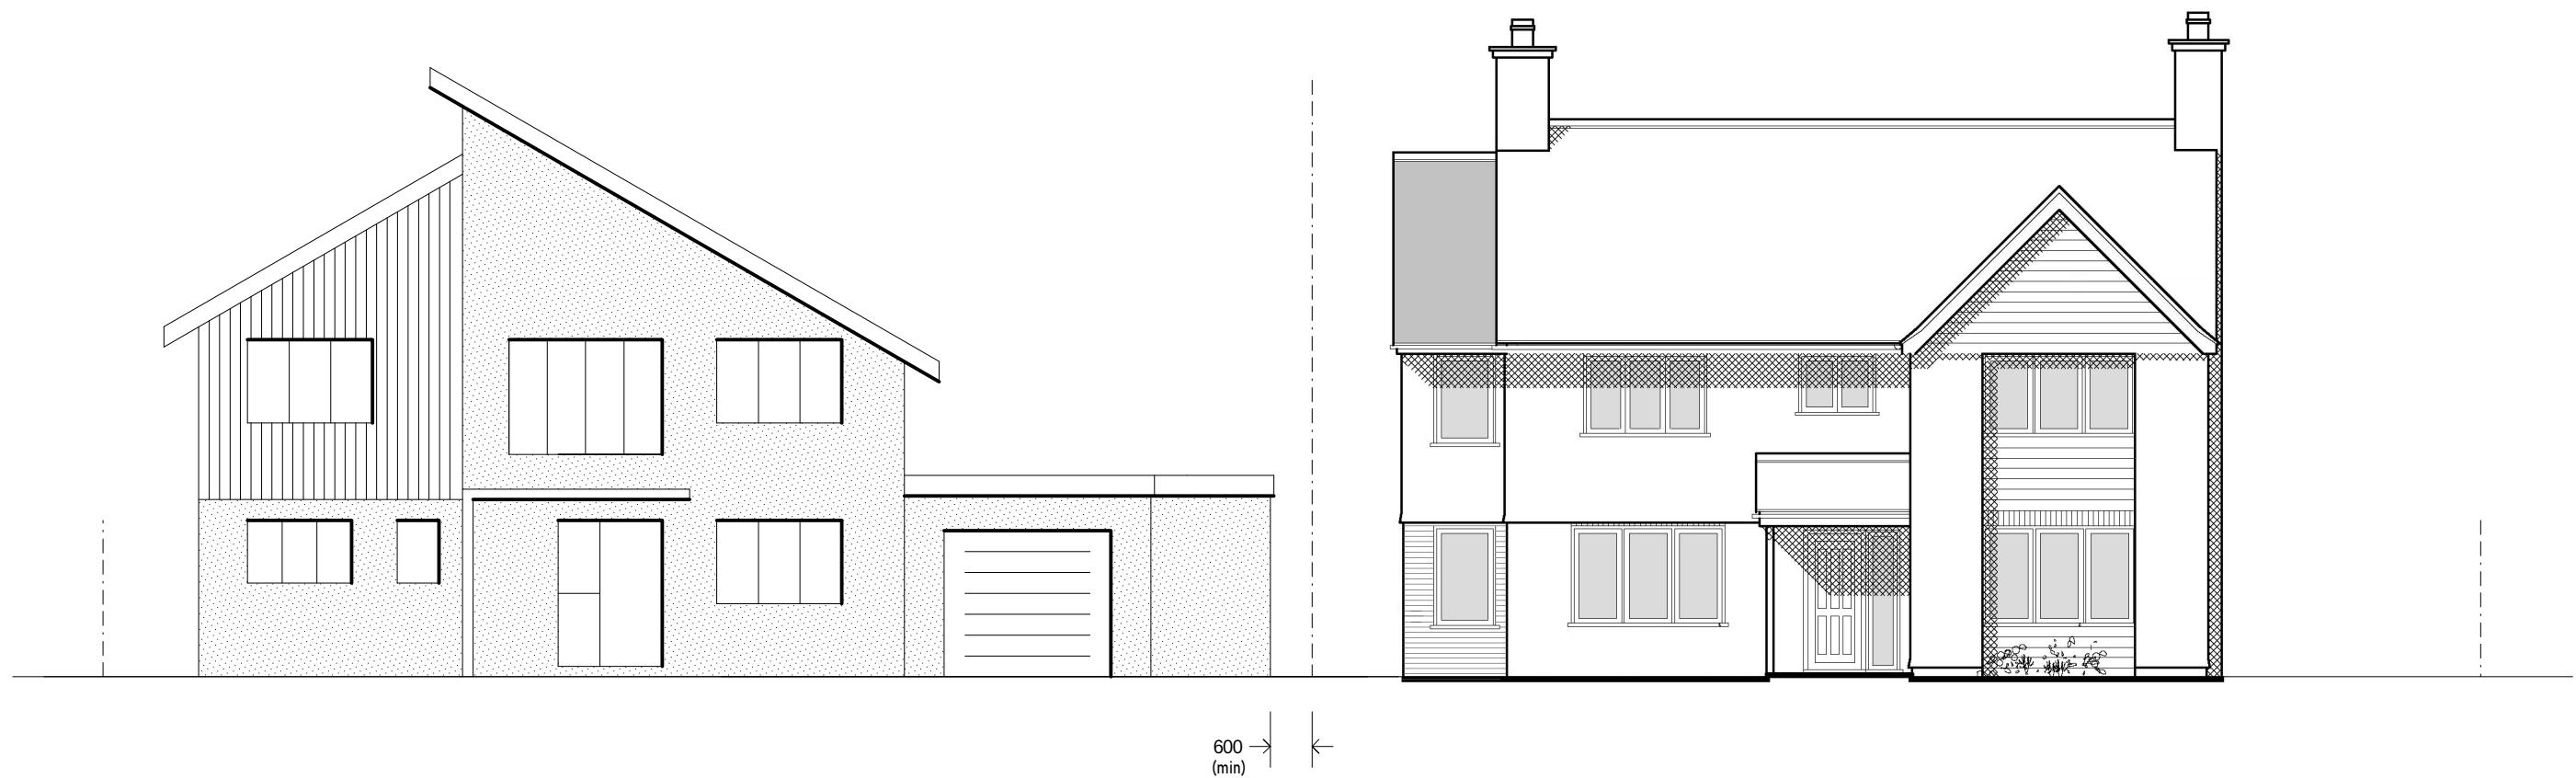

No. 3

No. 5

FRONT ELEVATION



	STEPHEN BIDDLE BSc CEng FICE Email: stephen@sbiddle.co.uk Mob: 07864 122 313 Web: www.sbiddle.co.uk		
	Title:	NEIGHBOUR AT 5 ERIC AVENUE	Scale: (A3) 1:100
	Drwg No:	HUNT-0320-09	Rev: A