



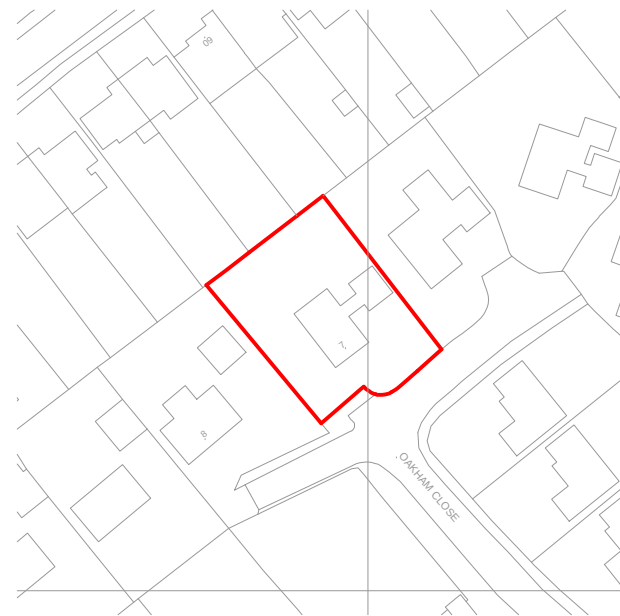


LOCATION PLAN

SCALE 1:1250

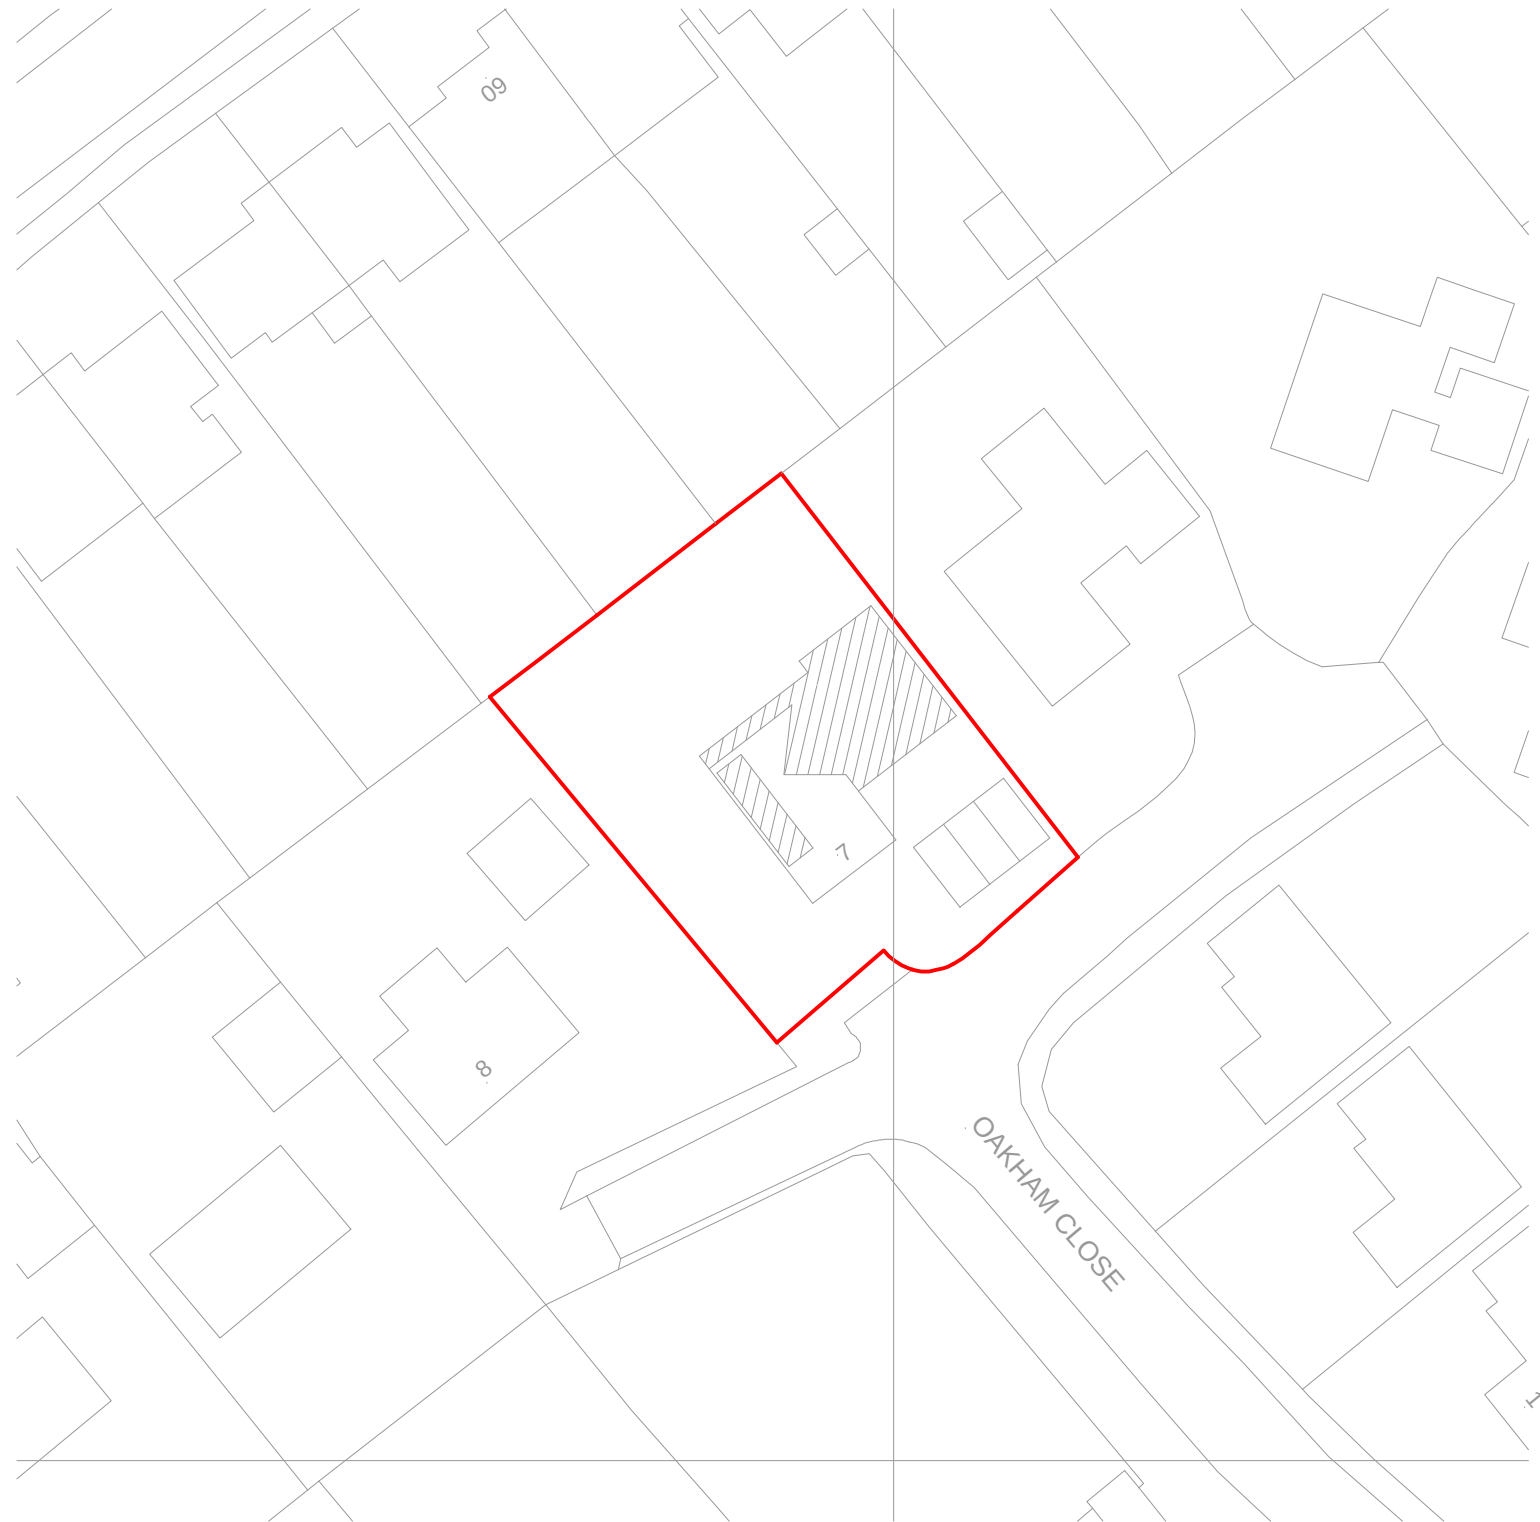

BLOCK PLAN

SCALE 1:500

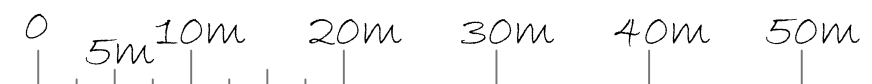

PROJECT: 7 OAKHAM CLOSE
READING
RG31 6LD

DRAWING TITLE
BLOCK AND LOCATION
PLANS

CREATIVE DESIGN
AND STRUCTURE

NEWTOWN HOUSE NEWTOWN ROAD
HENLEY-ON-THAMES RG9 1HG
TEL 01491 411922

DRAWN: EB
SCALE: AS STATED
DATE: JUNE 2018

DRAWING NO.
18718-07

REV.
B