
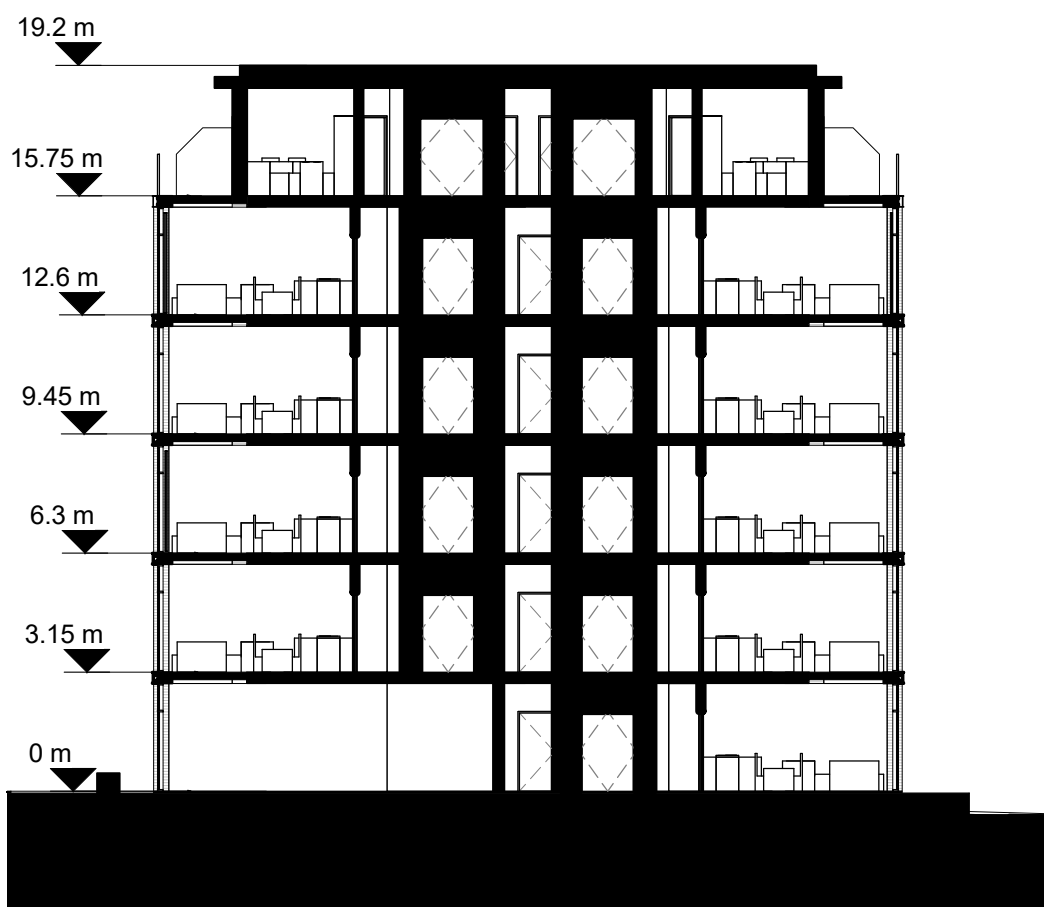


The internal layouts within apartments will be subject to design development.


The precise location of walls and internal doors and the detailed layout of bathroom and kitchen areas will be subject of non-material changes and may vary from the internal layouts set out in these plans.

These minor alterations will not affect the poltion and arrangement to external doors and windows nor will they affect the relative relationship between habitable rooms and windows.

The survey information shown on this drawing is based on a topographical survey prepared by a third party and Broadway Malayan Limited accept no responsibility for the accuracy or completeness of the survey.

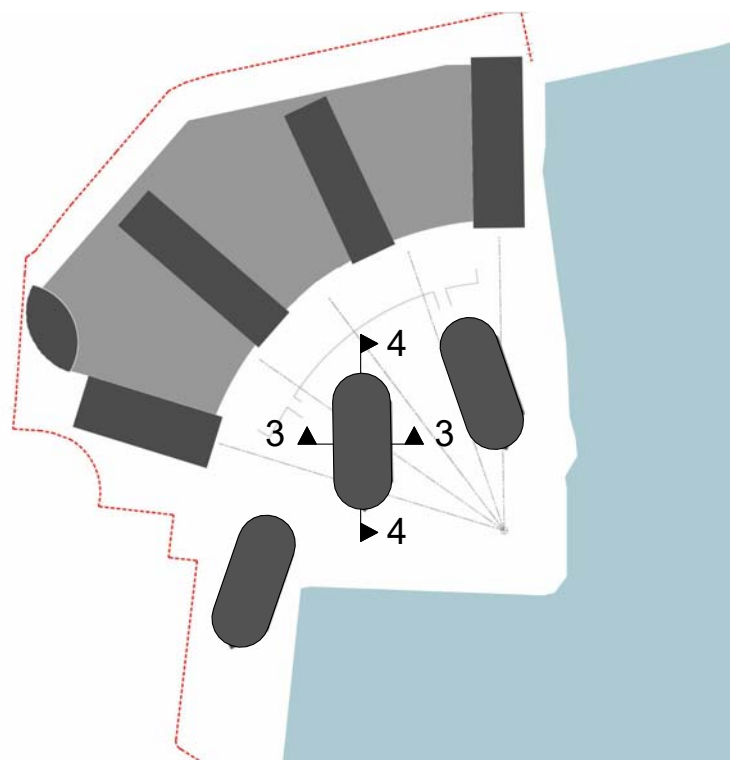

1 Pavilion Block Cross Section 3-3
1 : 200

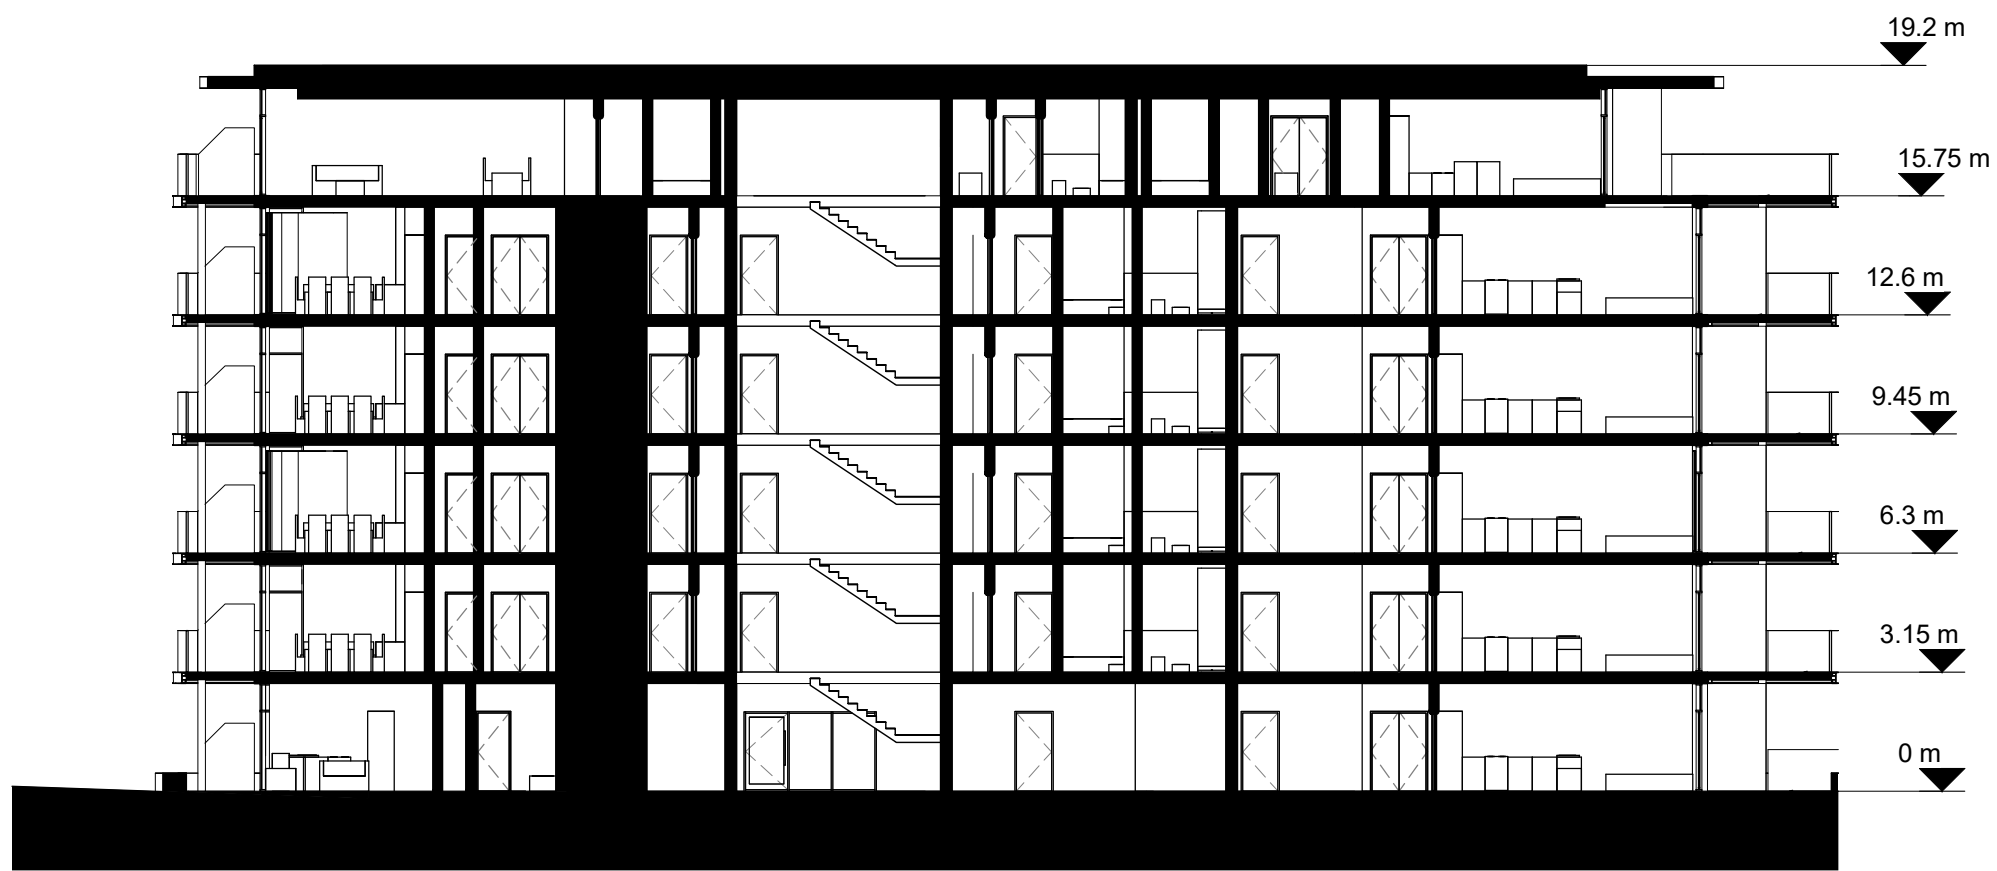

2 Pavilion Block Long Section 4-4
1 : 200

P	5	Updated Planning Issue	17.05.18	JC
P	4	Building heights reduced	24.10.17	DJ
P	3	Scale added	23.06.17	DJ
P	2	Planning Issue	25.05.17	SD/DJ
P	1	Draft planning issue	11.05.17	DJ/SD
-	Rev	Description	Date	Issued by



BroadwayMalayan^{BM}

Architecture Urbanism Design

Ilex House, 10 High Street
Theale
Reading
Berkshire
RG7 5AN

T: +44 (0)118 932 3456
F: +44 (0)118 932 3461
E: Rdg@BroadwayMalayan.com

www.BroadwayMalayan.com

Client
St Edward Homes Ltd
Project
Green Park Village - Phase 6

Description
GA Sections - Typical Blocks A-C

PLANNING

Scale	Drawn	Date
1 : 200	SD	May 18
Job number	Drawing number	Revision
30934	A-P6-04-001	P5

Original size 100mm@A1

Copyright Broadway Malayan Limited

