




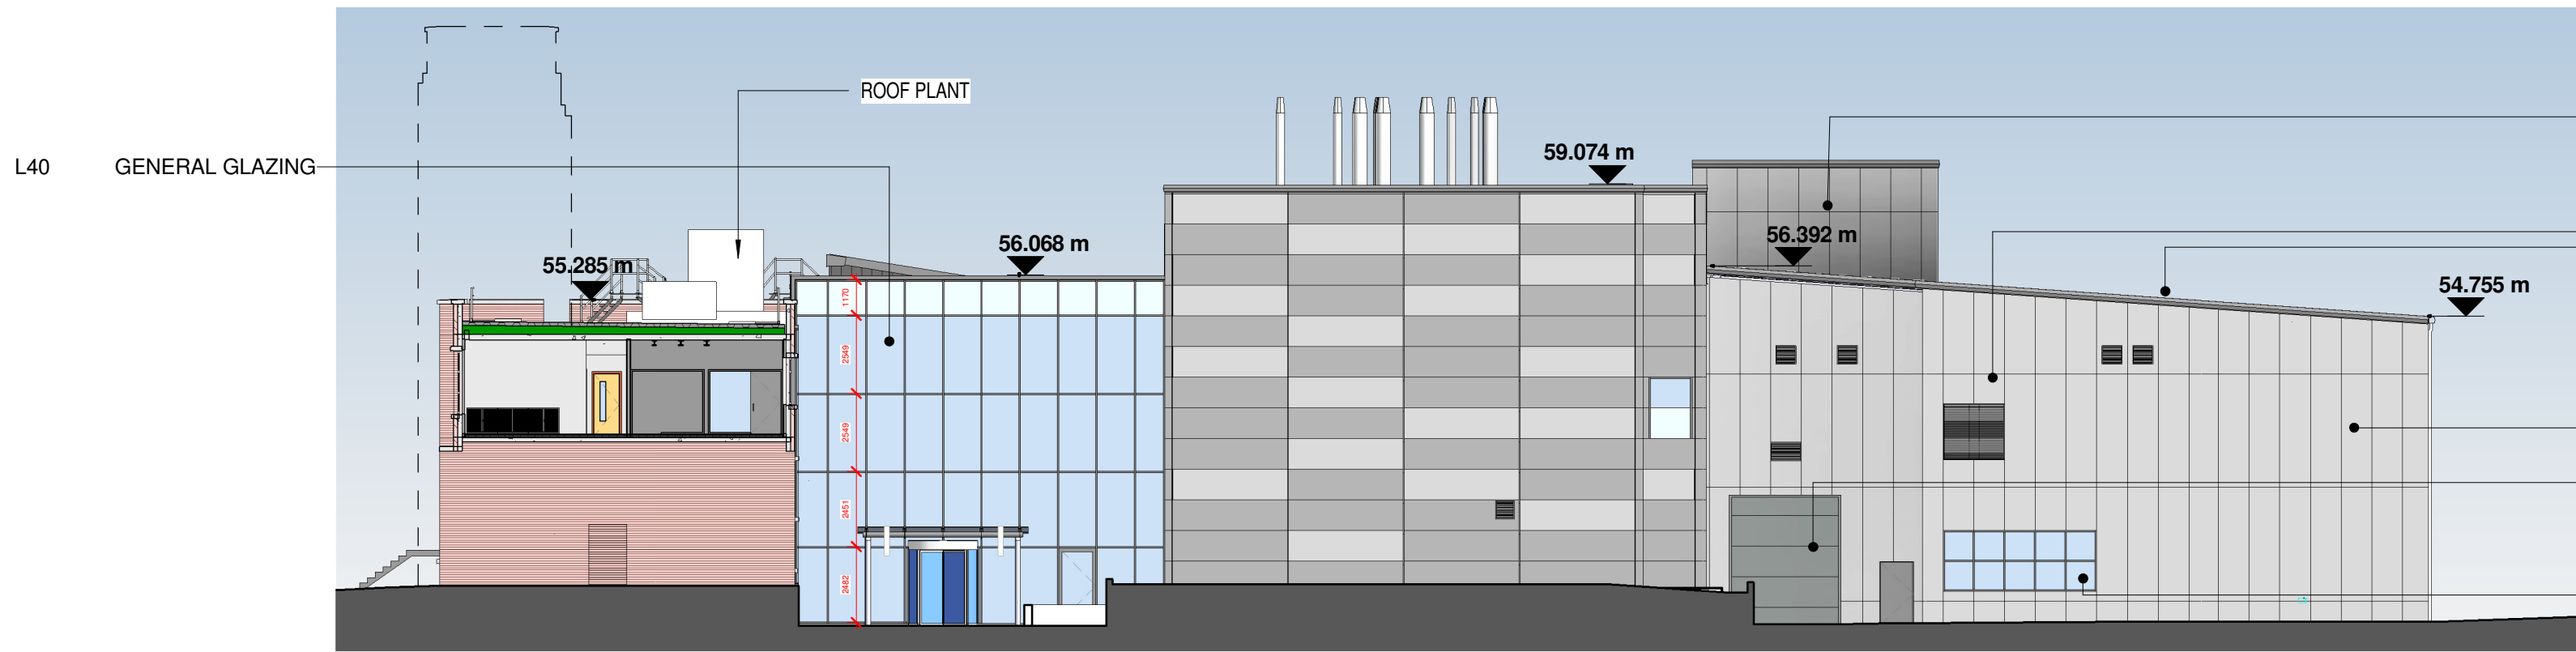

1 Elevation - NE
1 : 200

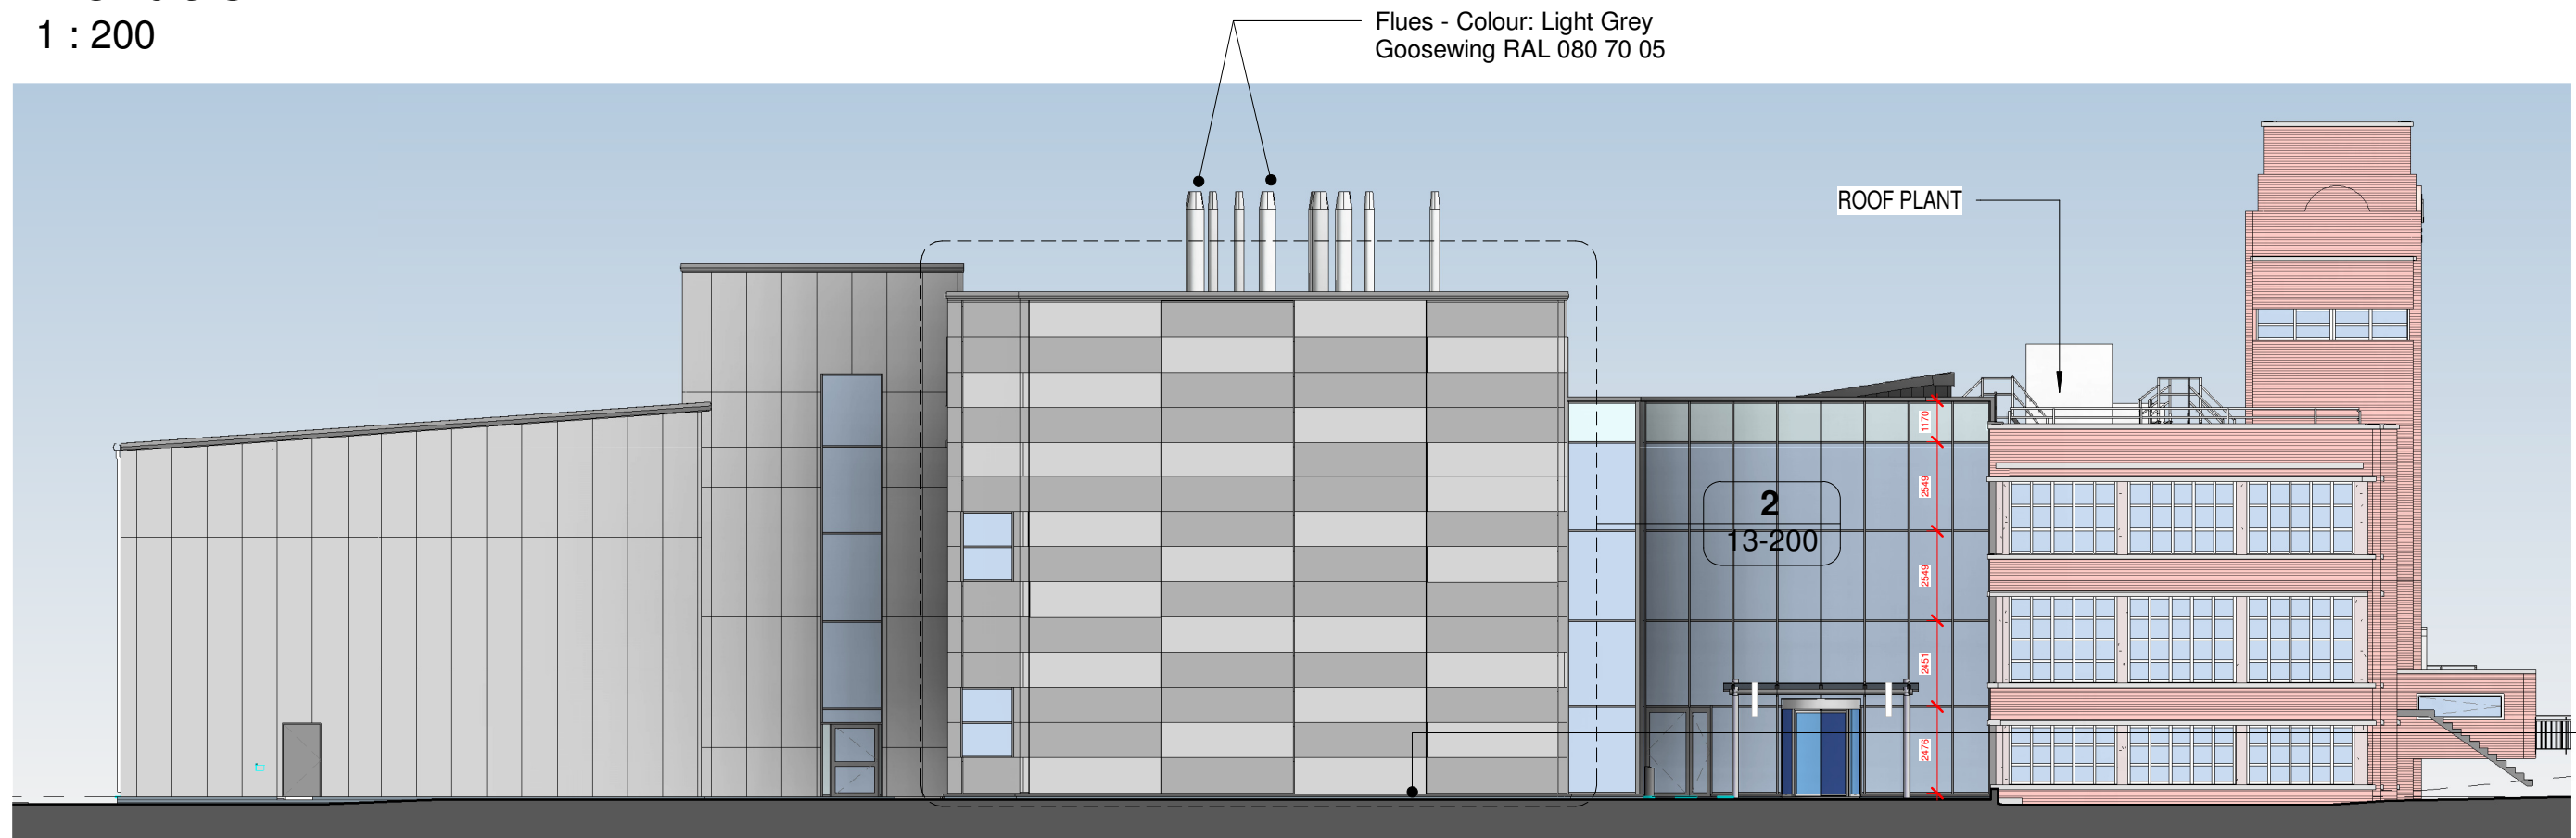


2 Elevation - SW
1 : 200

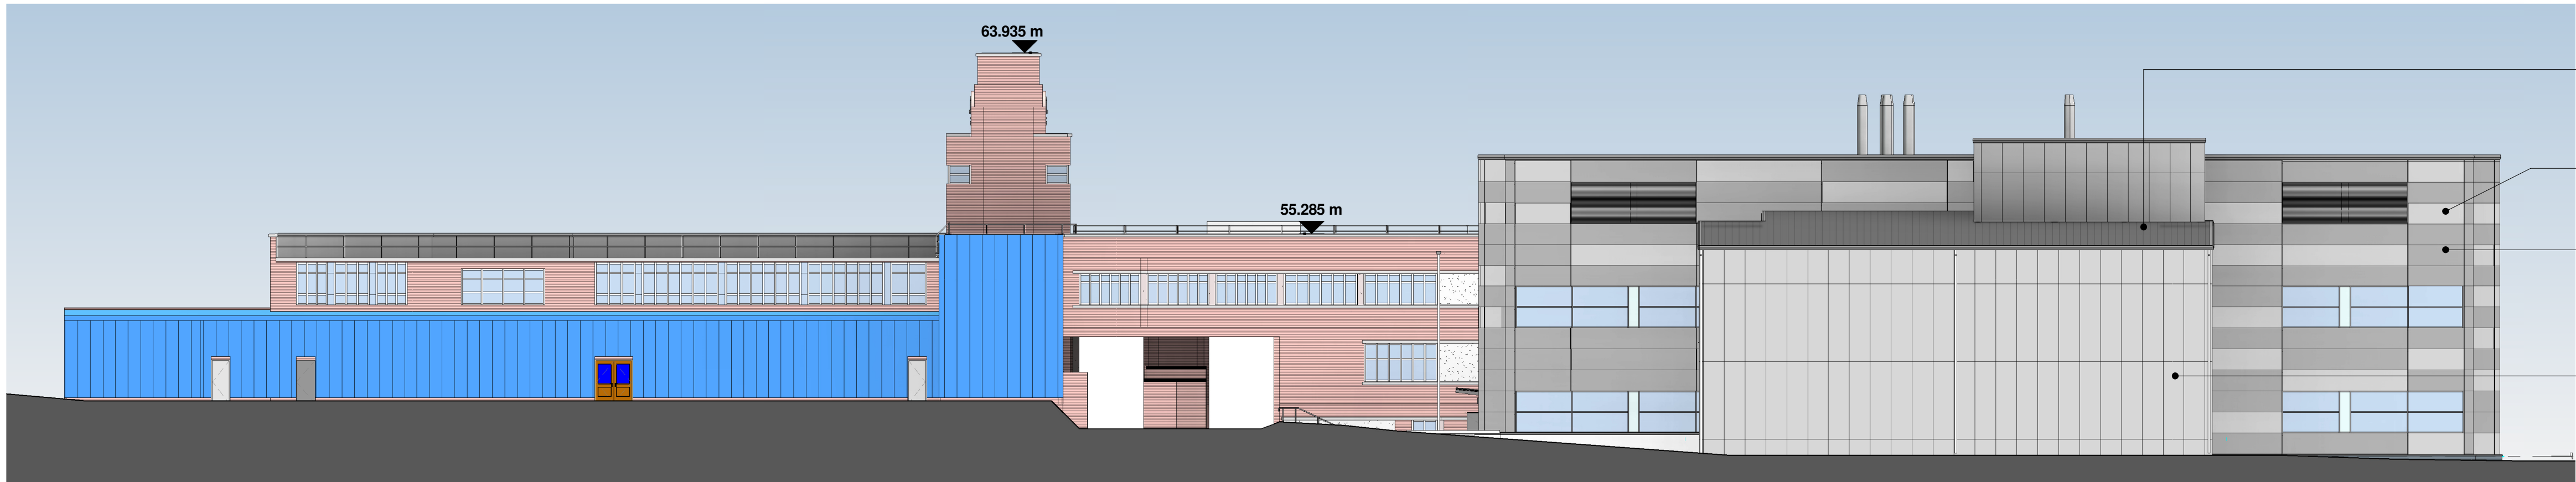

3 Elevation - NW
1 : 200



4 Elevation - SE
1 : 200

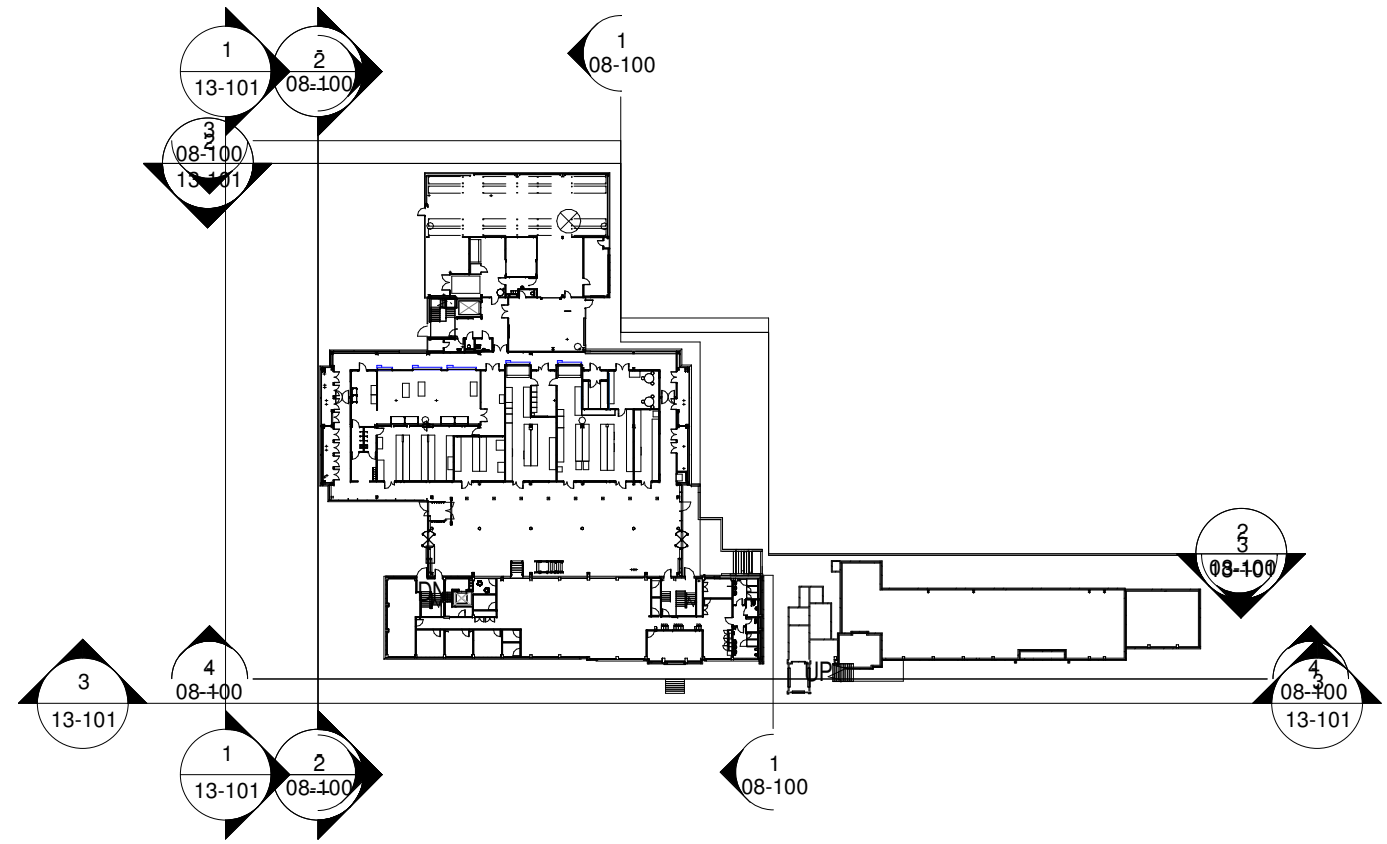

Notes

The Contractor is to check all dimensions and conditions on site before commencing. Do not scale from this drawing.

This drawing remains the copyright of FAIRHURSTS DESIGN GROUP. TO BE USED ONLY AS GUIDANCE

1:100	mm	1000	5000	5000
1:200	mm	1000	5000	5000
1:500	M	5	15	25
1:1250	M	10	30	50

KEYPLAN

6	SE elevation updated	MJB	19.12.19
5	Undercroft updated	MJB	15.11.19
4	Curtain walling to main entrance, Main entrances, Cladding to Laboratory and warehouse, Warehouse massing, Screening to roof mounted Plant on D Building and inclusion of louvre within warehouse cladding	ESG	21/08/18
3	WIP	RO	WIP
2	Cladding material and window pattern to Lab amended.	YJ	18/07/17
1	Project Name, Site Boundaries, Visualisation Update	RO	15/06/17

Rev	Description	By	Date
Project Status	STAGE 5	Drawing Status	CONSTRUCTION

This information, whether drawn or as a data file, is copyright and issued strictly for use on the project for which it is provided

Client / Project
P&G

452 BASINGSTOKE ROAD

Drawing
Planning Elevations

Date	06/06/17	Scale	As indicated	@ A1
Drawn By	LJ	Checked	VA	PDC

Manchester:
25 King Street
Manchester M2 4LG
+44 (0)161 531 7200

Southampton:
Manor Park
Milton Road
Southampton SO43 7FY
+44 (0)23 8081 7800
www.fairhursts.com

FDG
fairhursts design group

7553-08-100	Scale	Rev	6
7553-FDG-DR-XX-XX-A-08-100-6			