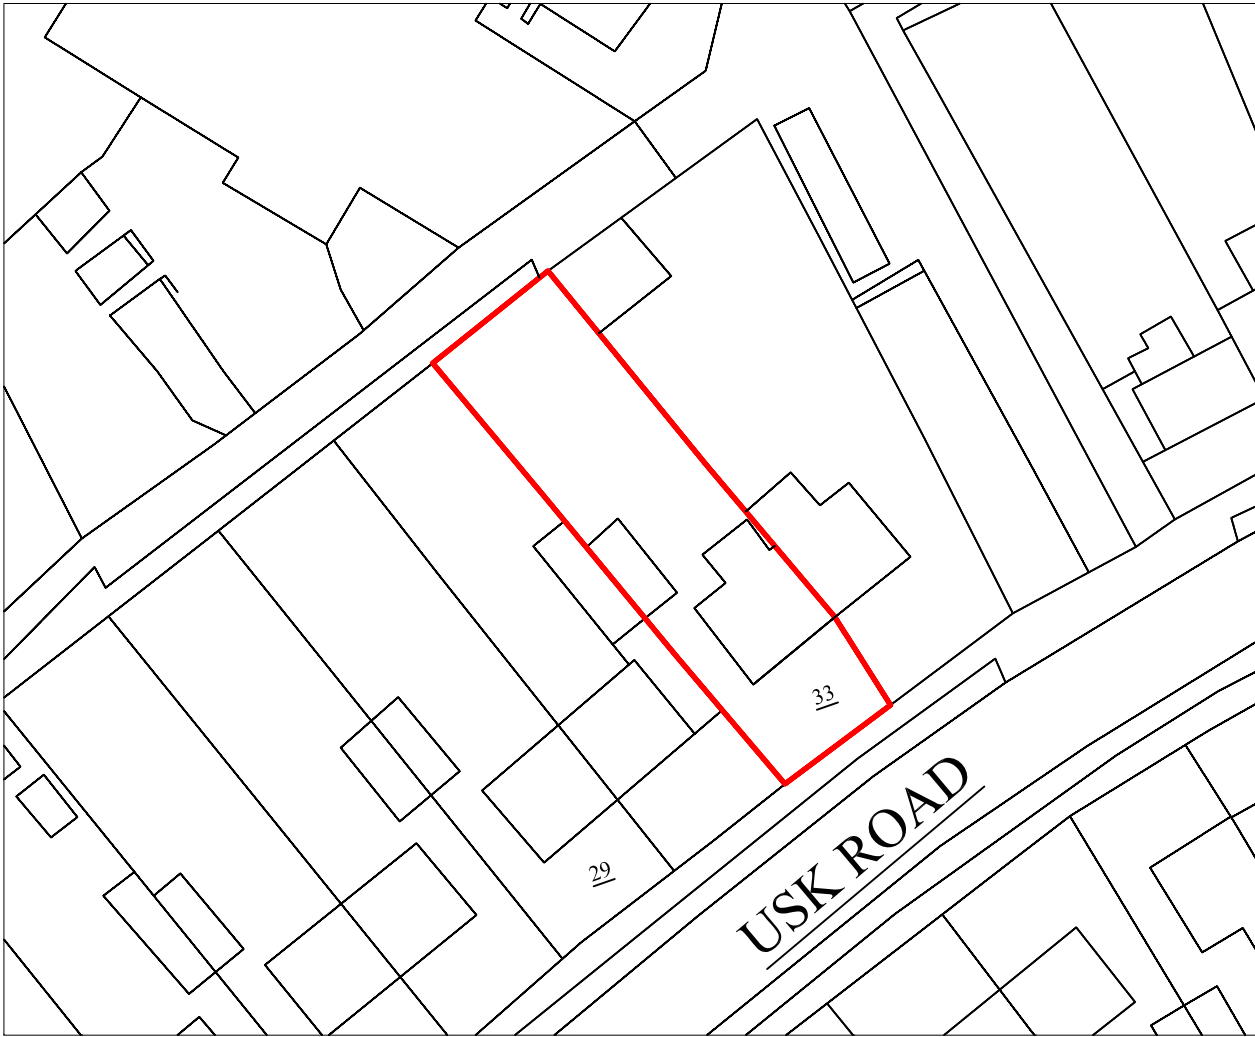


33 USK ROAD READING RG30	
TITLE: PROPOSED SINGLE STOREY REAR AND SIDE EXTENSION	
SCALE: 1:500, 1:1250@A3	
DWG NO	SD33/PL 04

SCALE IN METRES
1 : 500
0 2 4 10m 20m

EXISTING BLOCK PLAN

PROPOSED BLOCK PLAN

SCALE IN METRES
1 : 500
0 2 4 10m 20m

SCALE IN METRES
1 : 1250
0 10m 20m 30m 40m 50m

LOCATION PLAN