

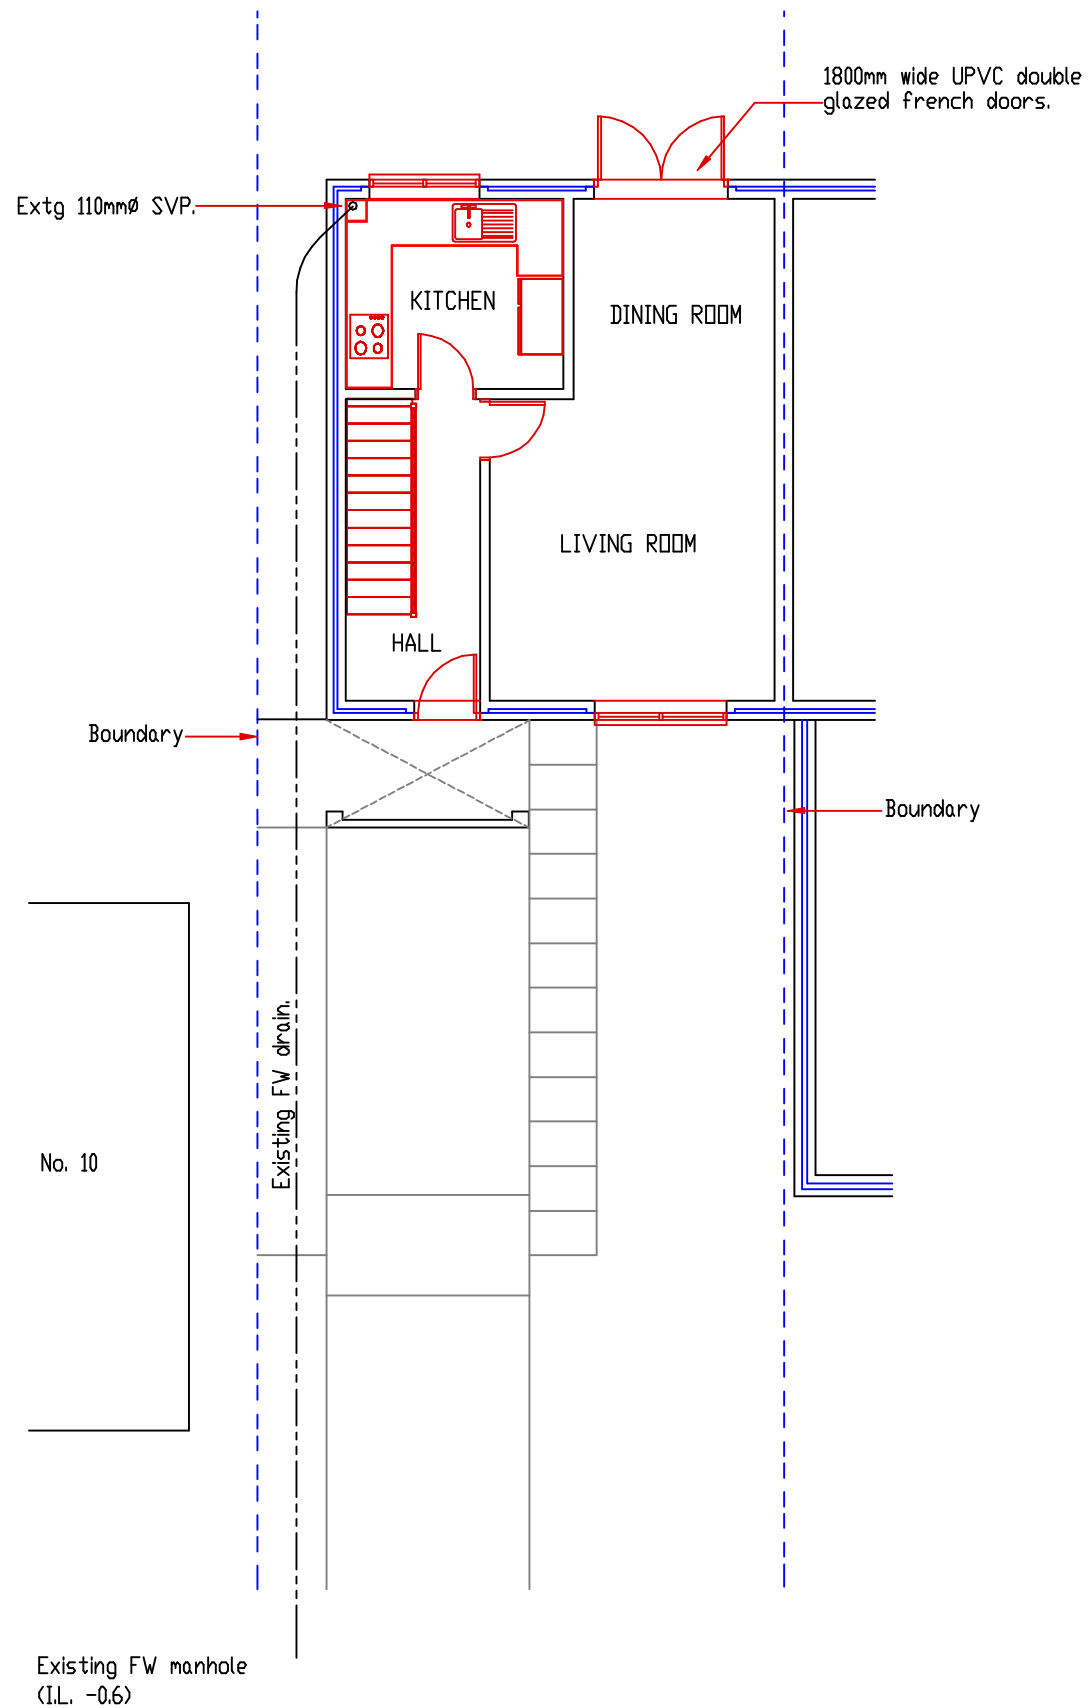


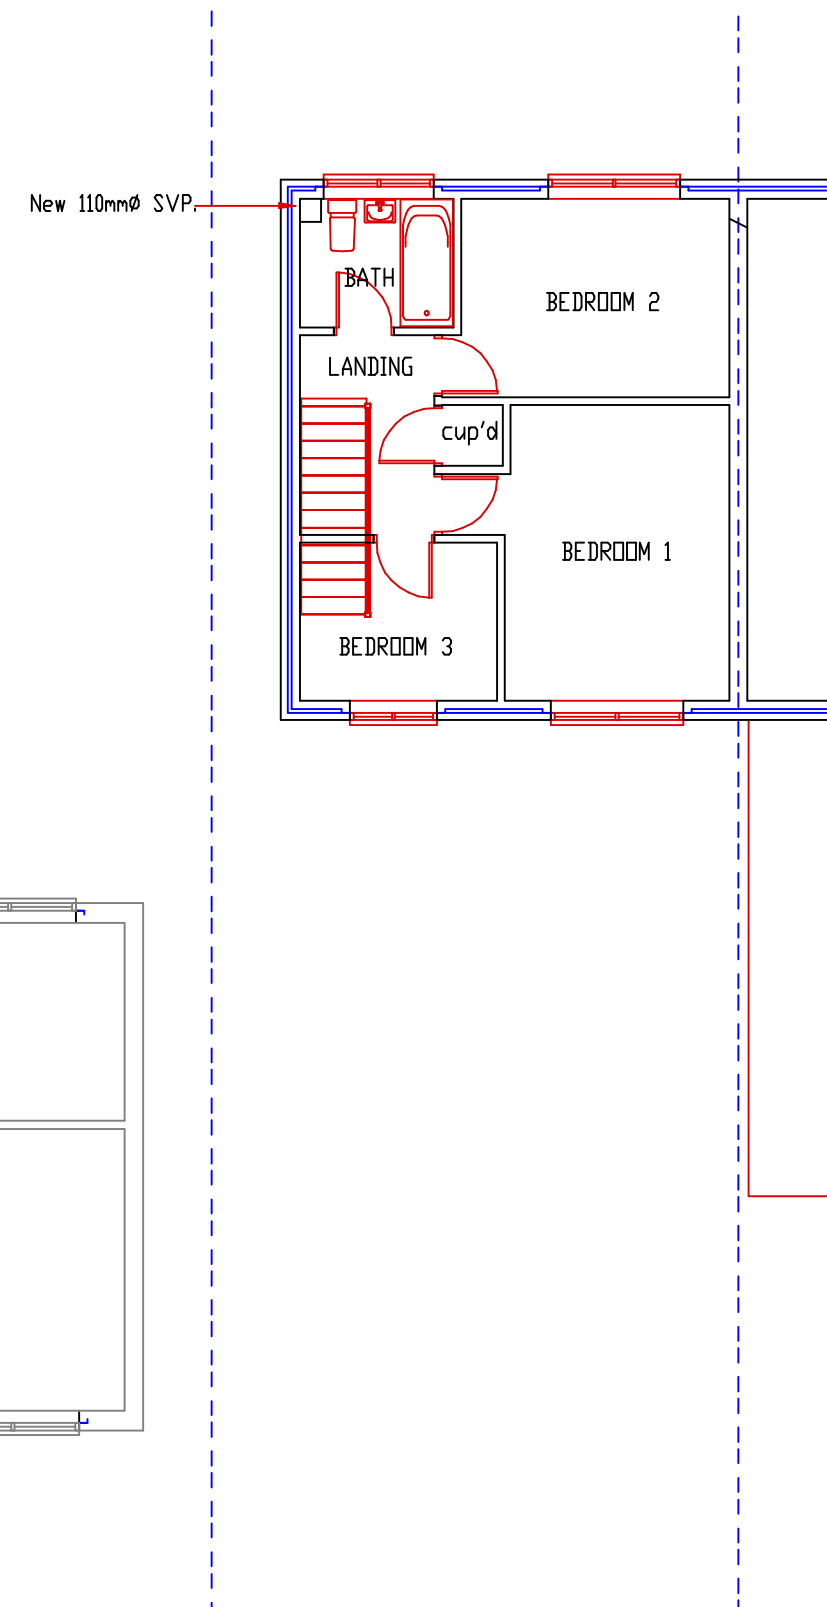

EXISTING GROUND FLOOR LAYOUT
Scale 1 : 100

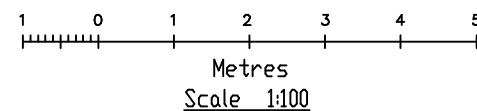

EXISTING FIRST FLOOR LAYOUT
Scale 1 : 100

General Note:

Any discrepancy found must be reported before proceeding.

All dimensions are to be checked before proceeding with the work.

Drawing to be read in conjunction with Drg No. OAS/21/1835/2-5

OASIS BUILDING & PLANNING APPLICATIONS 20 WANTAGE RD. READING, BERKSHIRE. RG30 2SE Tel: 0118 9573554 / 07717 845681 E-mail : oa.springer@btinternet.com	PROPOSED PART SINGLE STOREY, PART TWO STOREY EXTENSION AND ALTERATION TO EXISTING DRIVE Planning Application		Client Mr & Mrs Stuart Andrews 9 Overlanders End Tilehurst Reading, RG31 6PS	Scale 1:100,	File Name: 90verlandersEndPI21.dwg
				Date April 2021	Drawn by O.A.Springer
				Drawing No. OAS/21/1835/1	Rev. 0