




BASEMENT

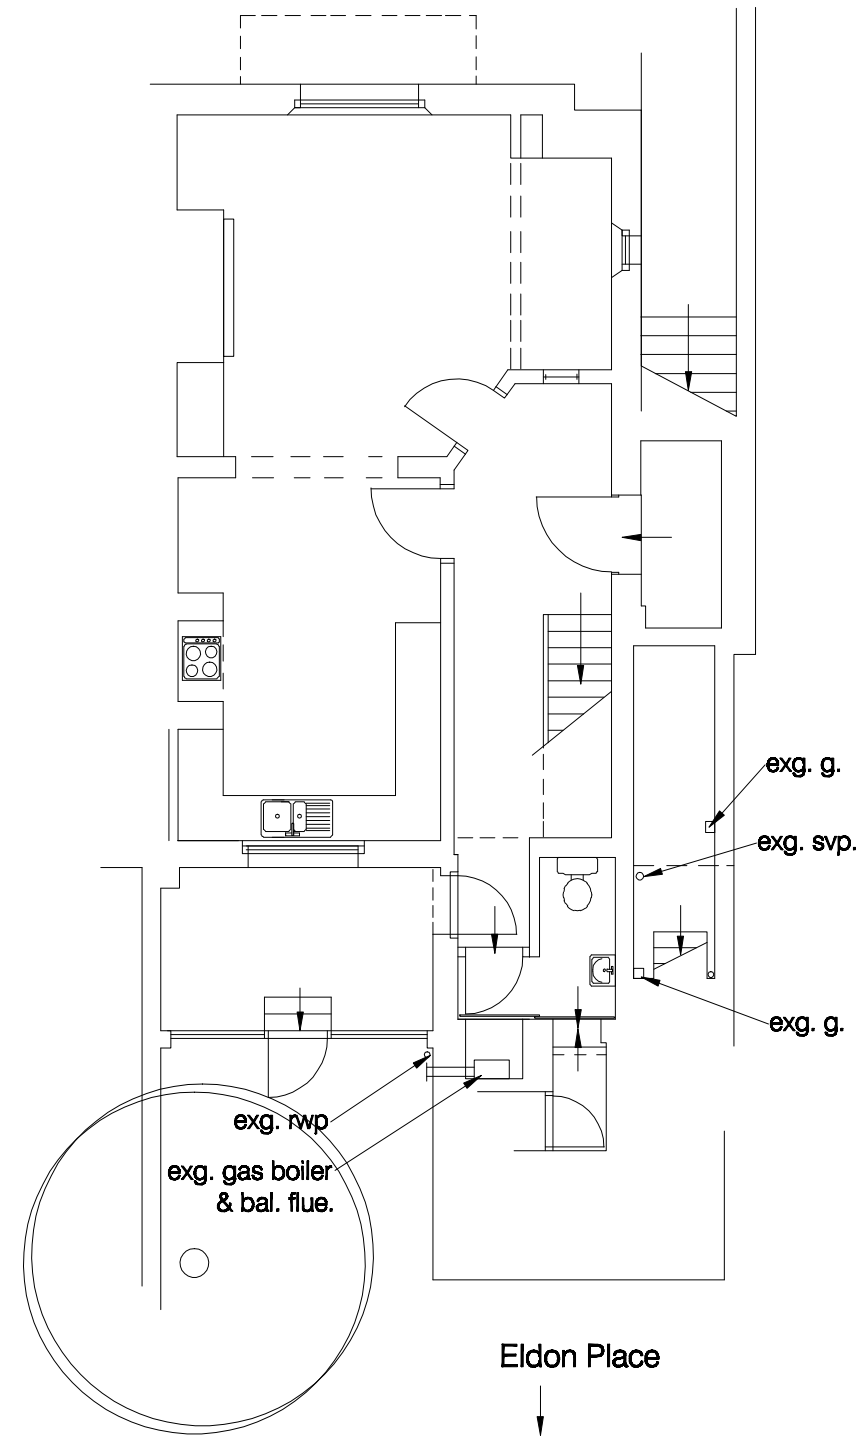


GROUND FLOOR

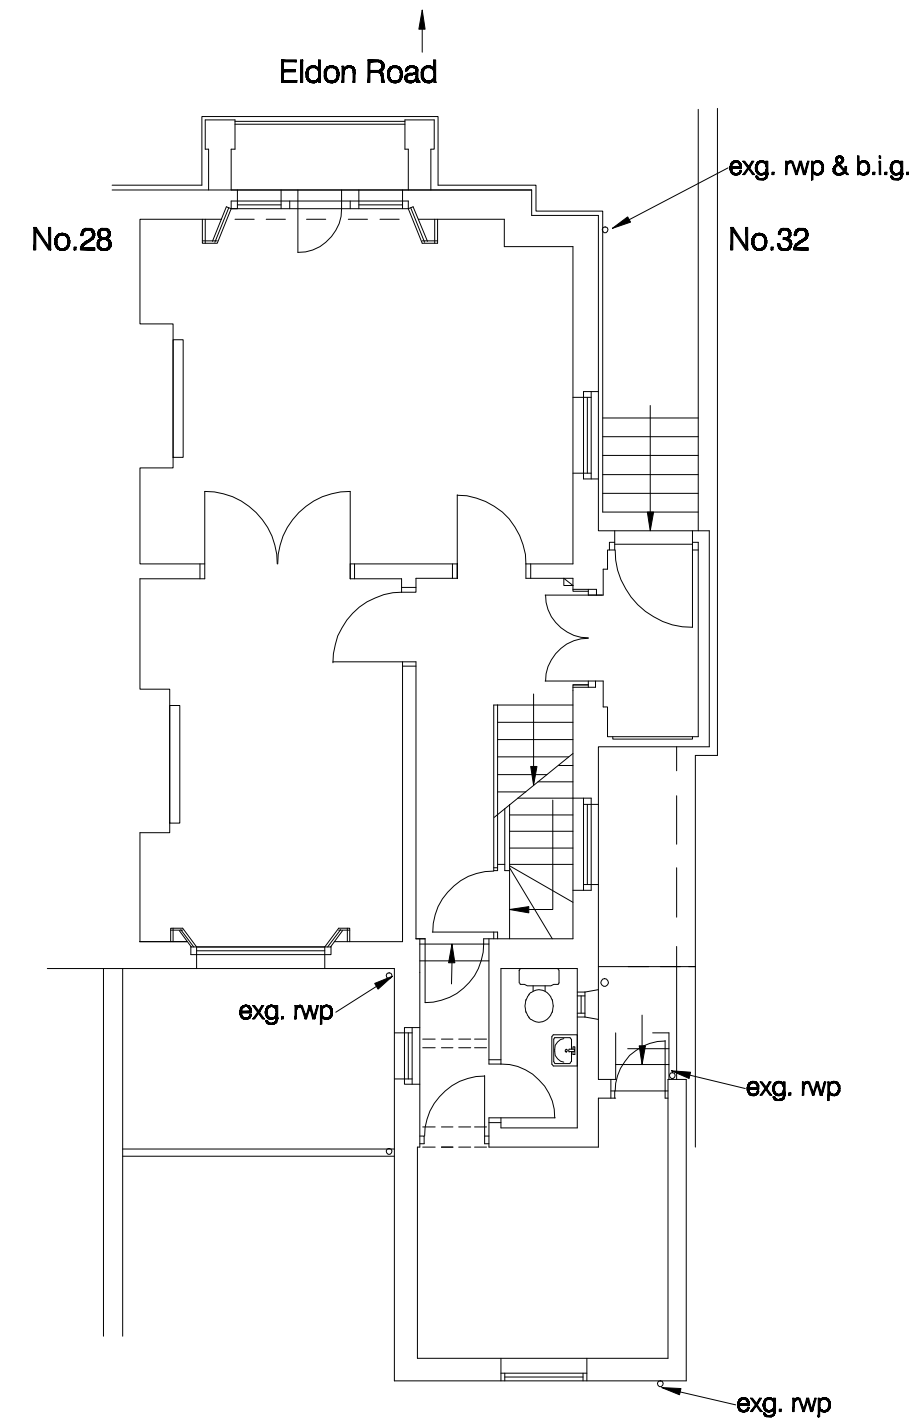

FIRST FLOOR

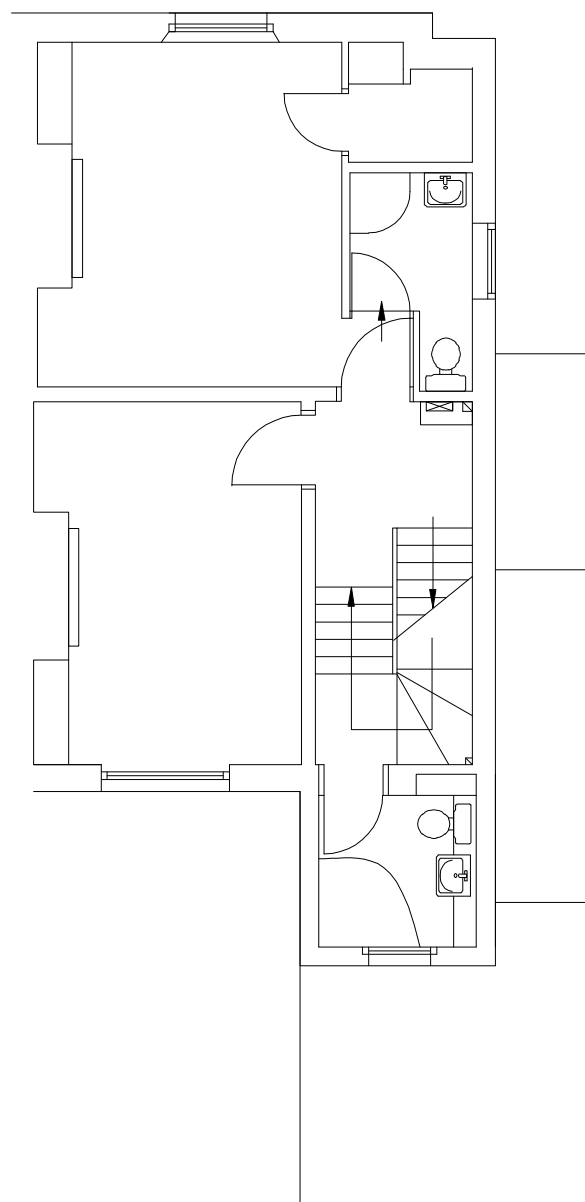

SECOND FLOOR

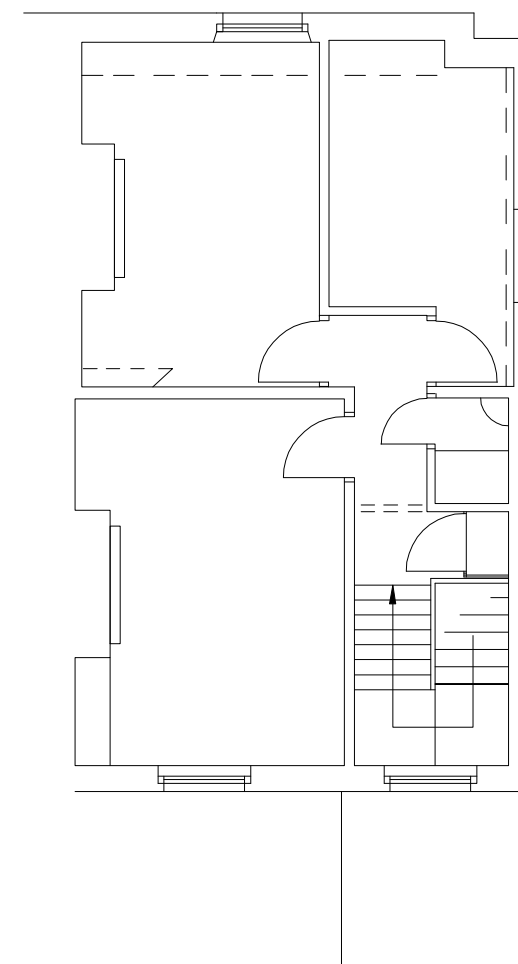

project

30 Eldon Road
Reading, Berkshire

for
title

Mr P Felix
1:100 Plans as Existing

Drawing no:

1264 / 1 /

M D Howlett
architectural consultant

11 Prospect Street, Caversham, Reading
Berkshire RG4 8JB; Tel/Fax: (0118) 947 7117
Email: pmaarc@globalnet.co.uk

Date: December 2019

0 1 2 metres (1:100 on A2)

REAR



SIDE

