



1 Heathway - Location Plan

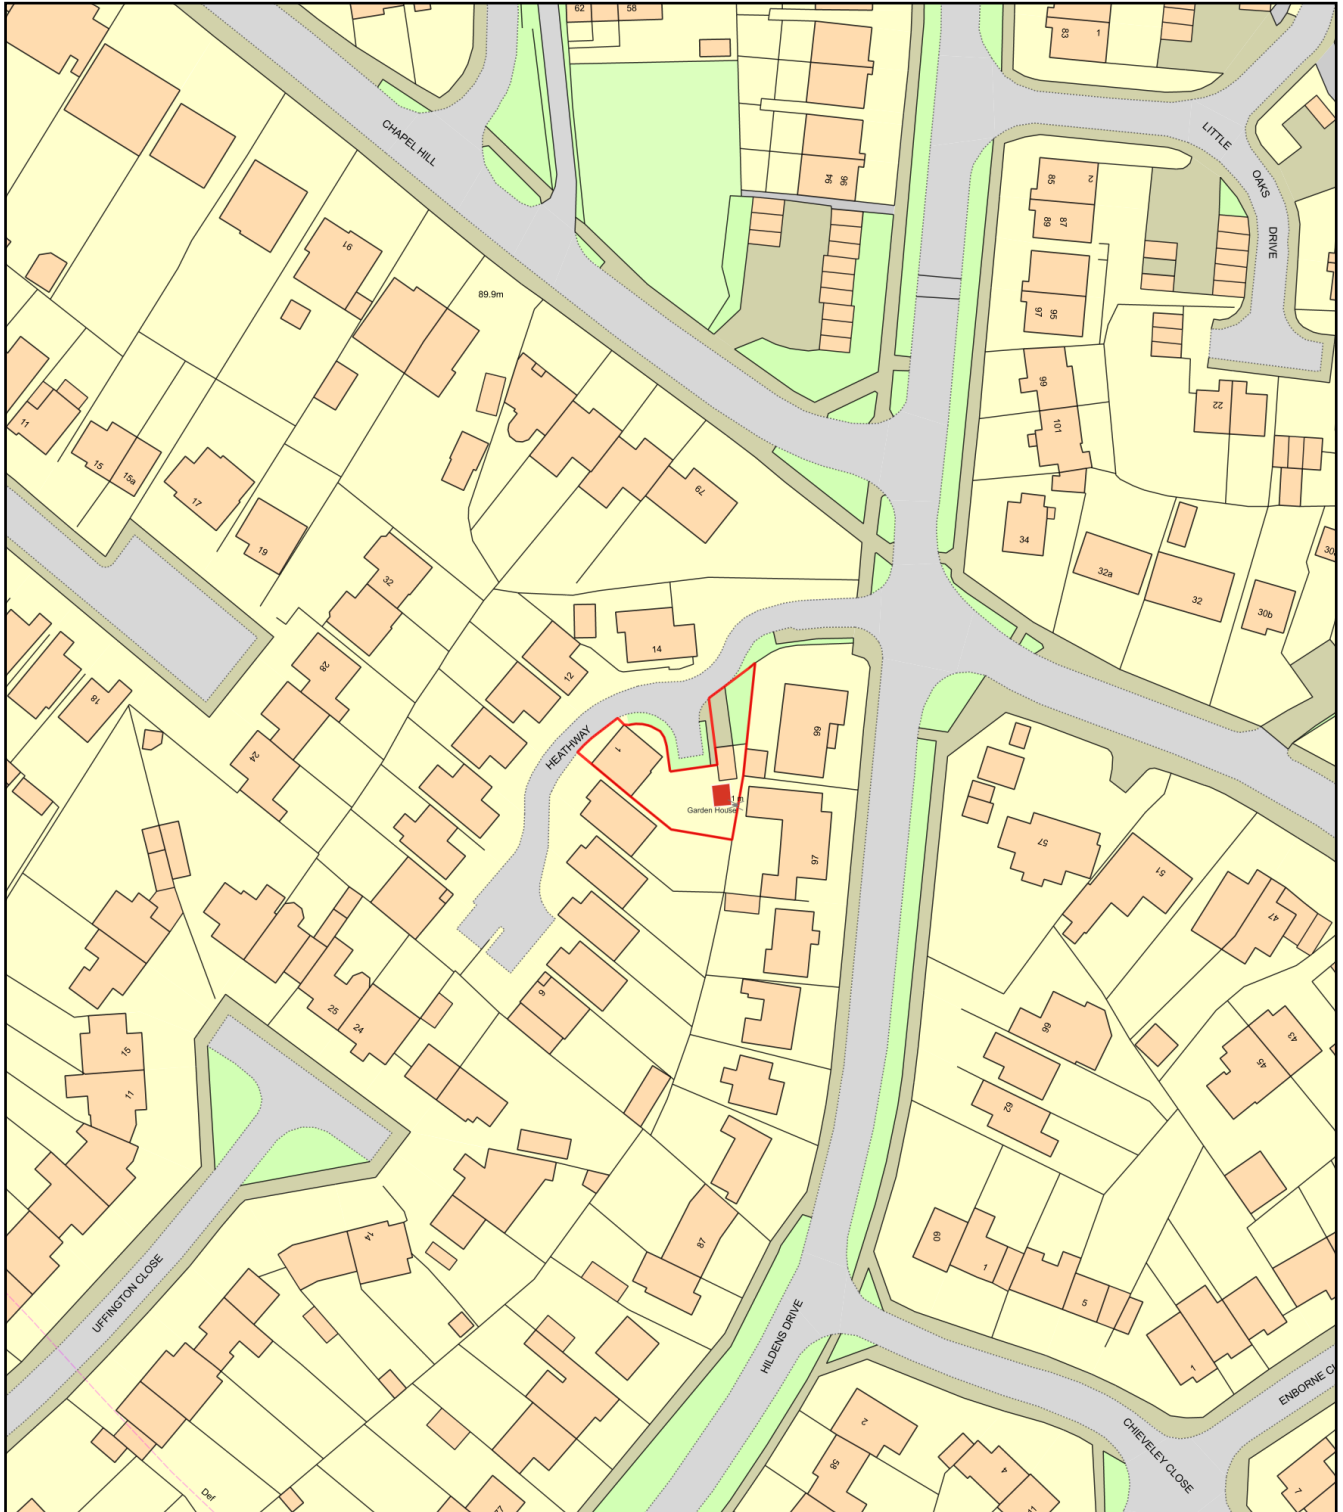

0 50
Metres

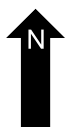

Plan Produced for: Drs. A&H Critchley

Date Produced: 15 Apr 2021

Plan Reference Number: TQRQM21105181017443

Scale: 1:1250 @ A4