




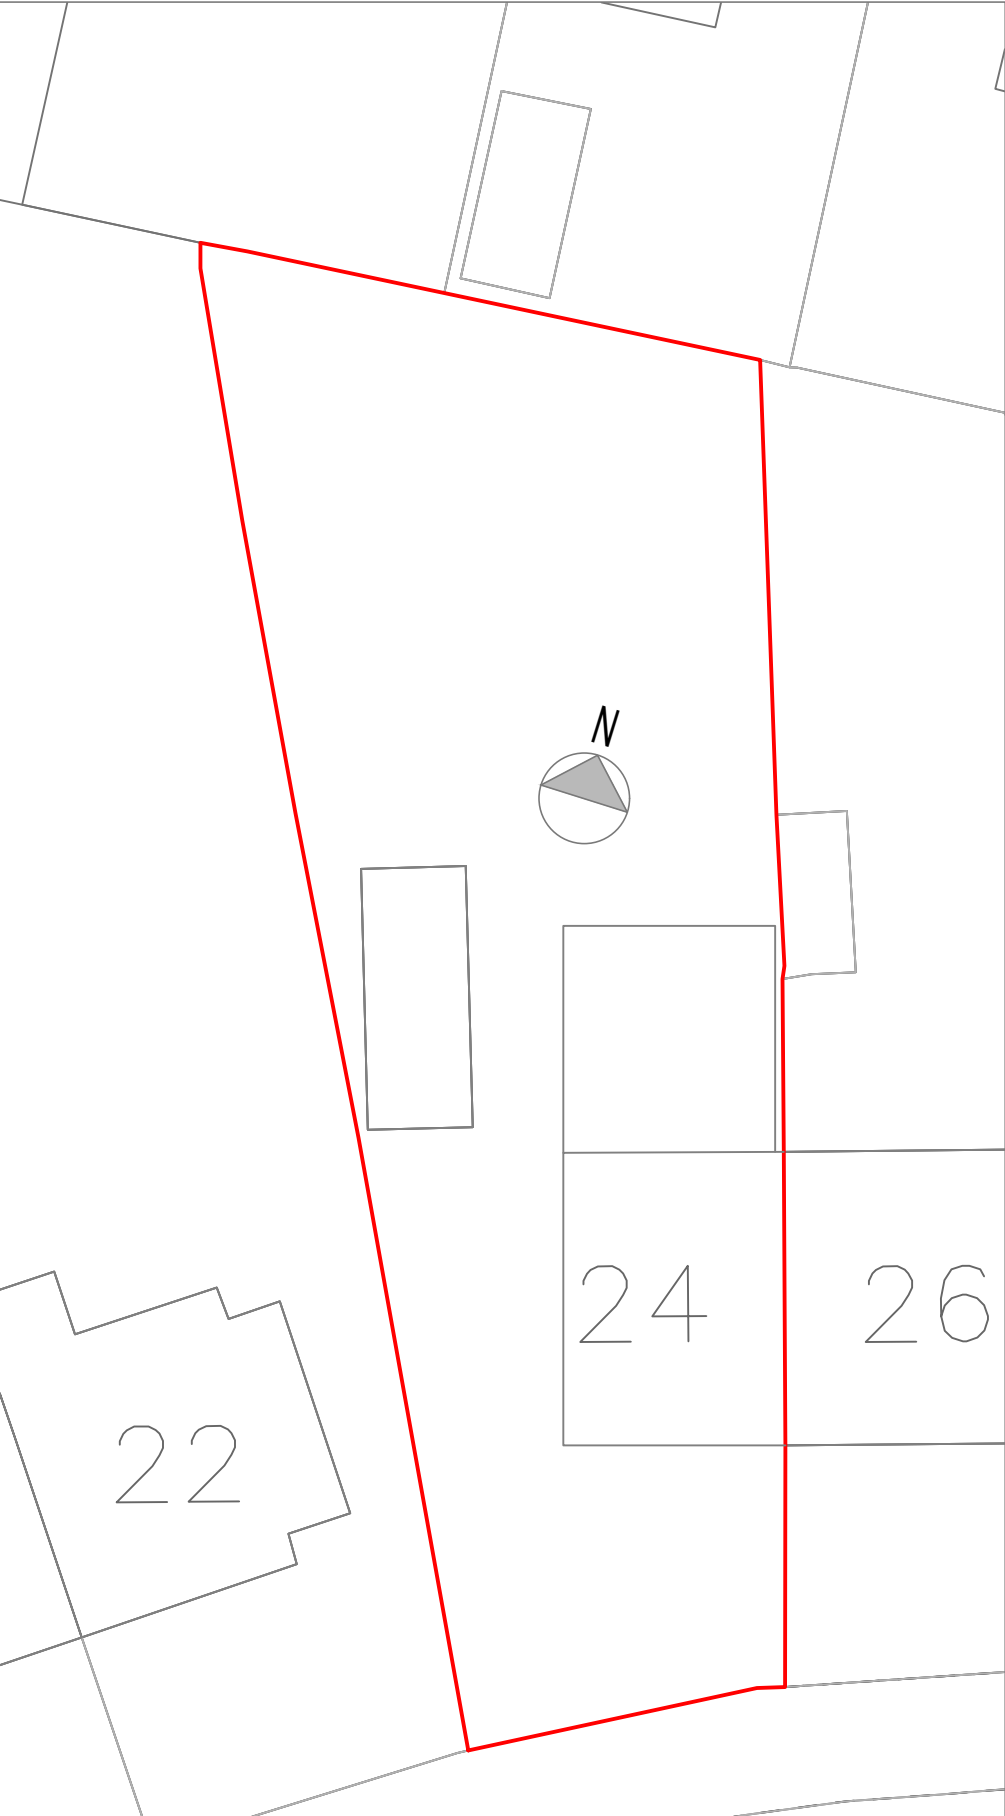

EXISTING BLOCK PLAN
SCALE 1/200

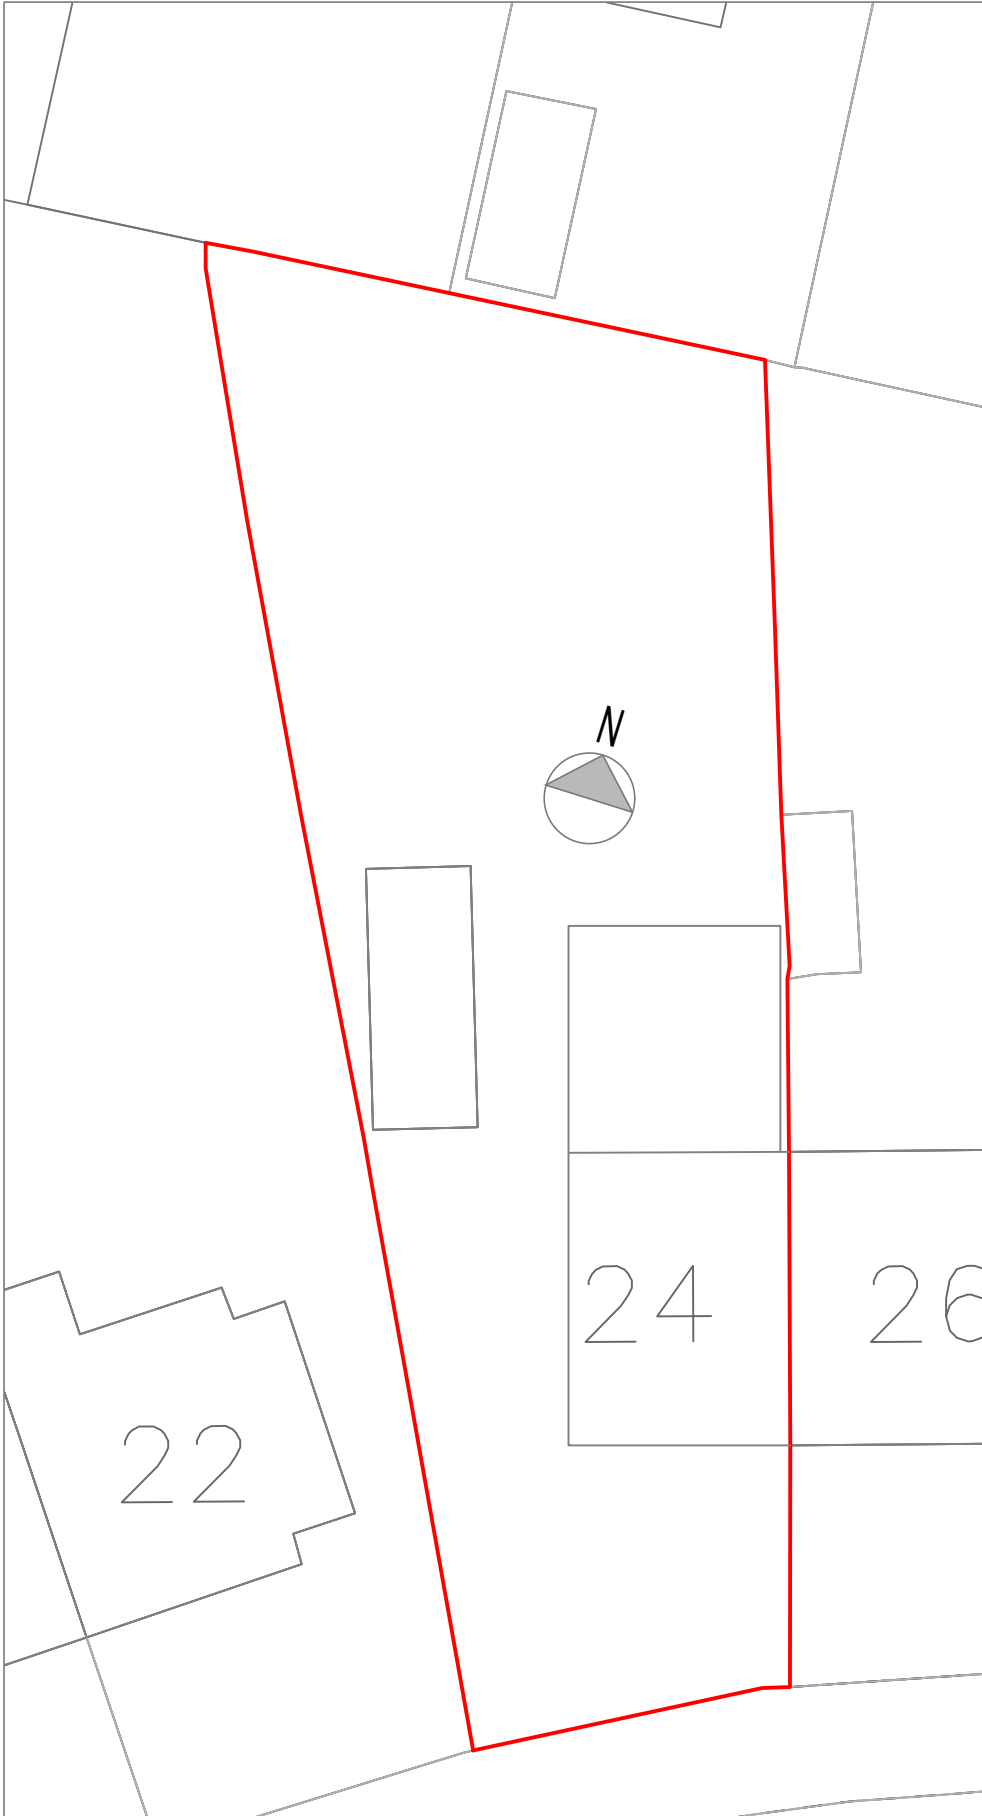

PROPOSED BLOCK PLAN
SCALE 1/200

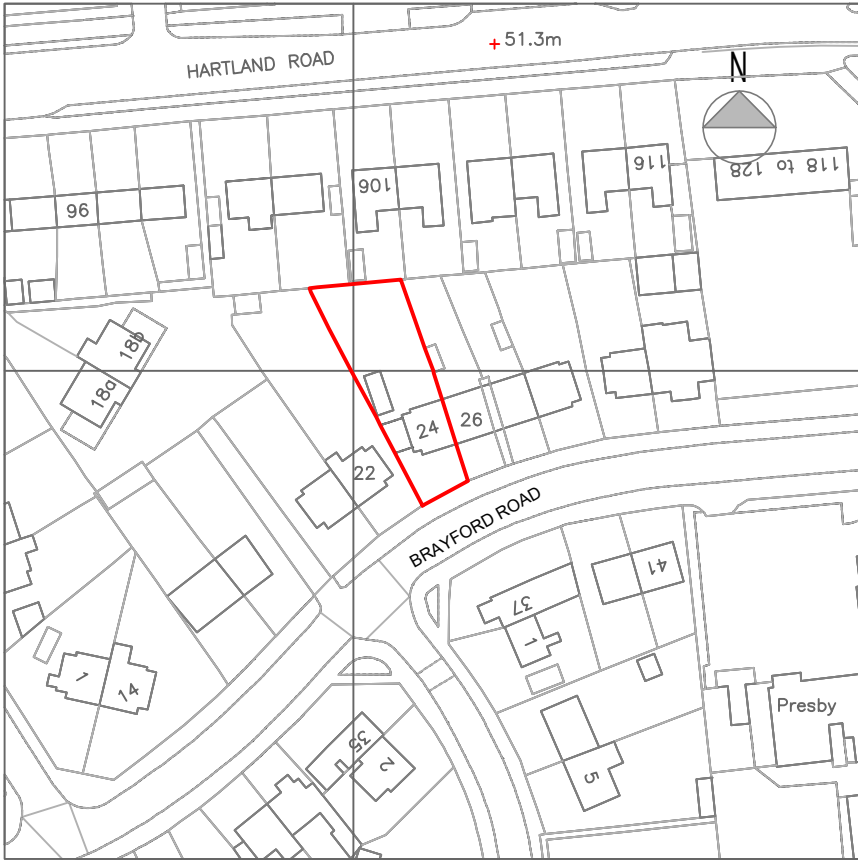

LOCATION PLAN
SCALE 1/1250

© Crown Copyright and database rights 2018 OS 100047



REV	DATE	DESCRIPTION REVISION
Architecture Planning		
22 WINDSOR ROAD SLOUGH BERKSHIRE SL1 2EJ TEL: 01753 709770 MOB: 0774 8716893 www.saassociates.uk.com		
Registered LABC Partner with SLOUGH BOROUGH COUNCIL		
CLIENT: MR. KAMRAN QURESHI 24 BRAYFORD ROAD READING RG2 8LT		
PROJECT TITLE : PROPOSED LOFT CONVERSION WITH REAR DORMER.		
STATUS : CERTIFICATE OF LAWFULNESS		
DRAWING TITLE EXISTING AND PROPOSED BLOCK PLAN LOCATION PLAN		
DRAWN KEVIN/C	SCALE 1 / 200; 1/1250	DRAWING NO. 2100/LDC/09
CHECKED SIKANDAR	DATE 5 MAY. 2021	
CERTIFIED	APPROVED	REF.NO.
		REV: