


Clock Tower

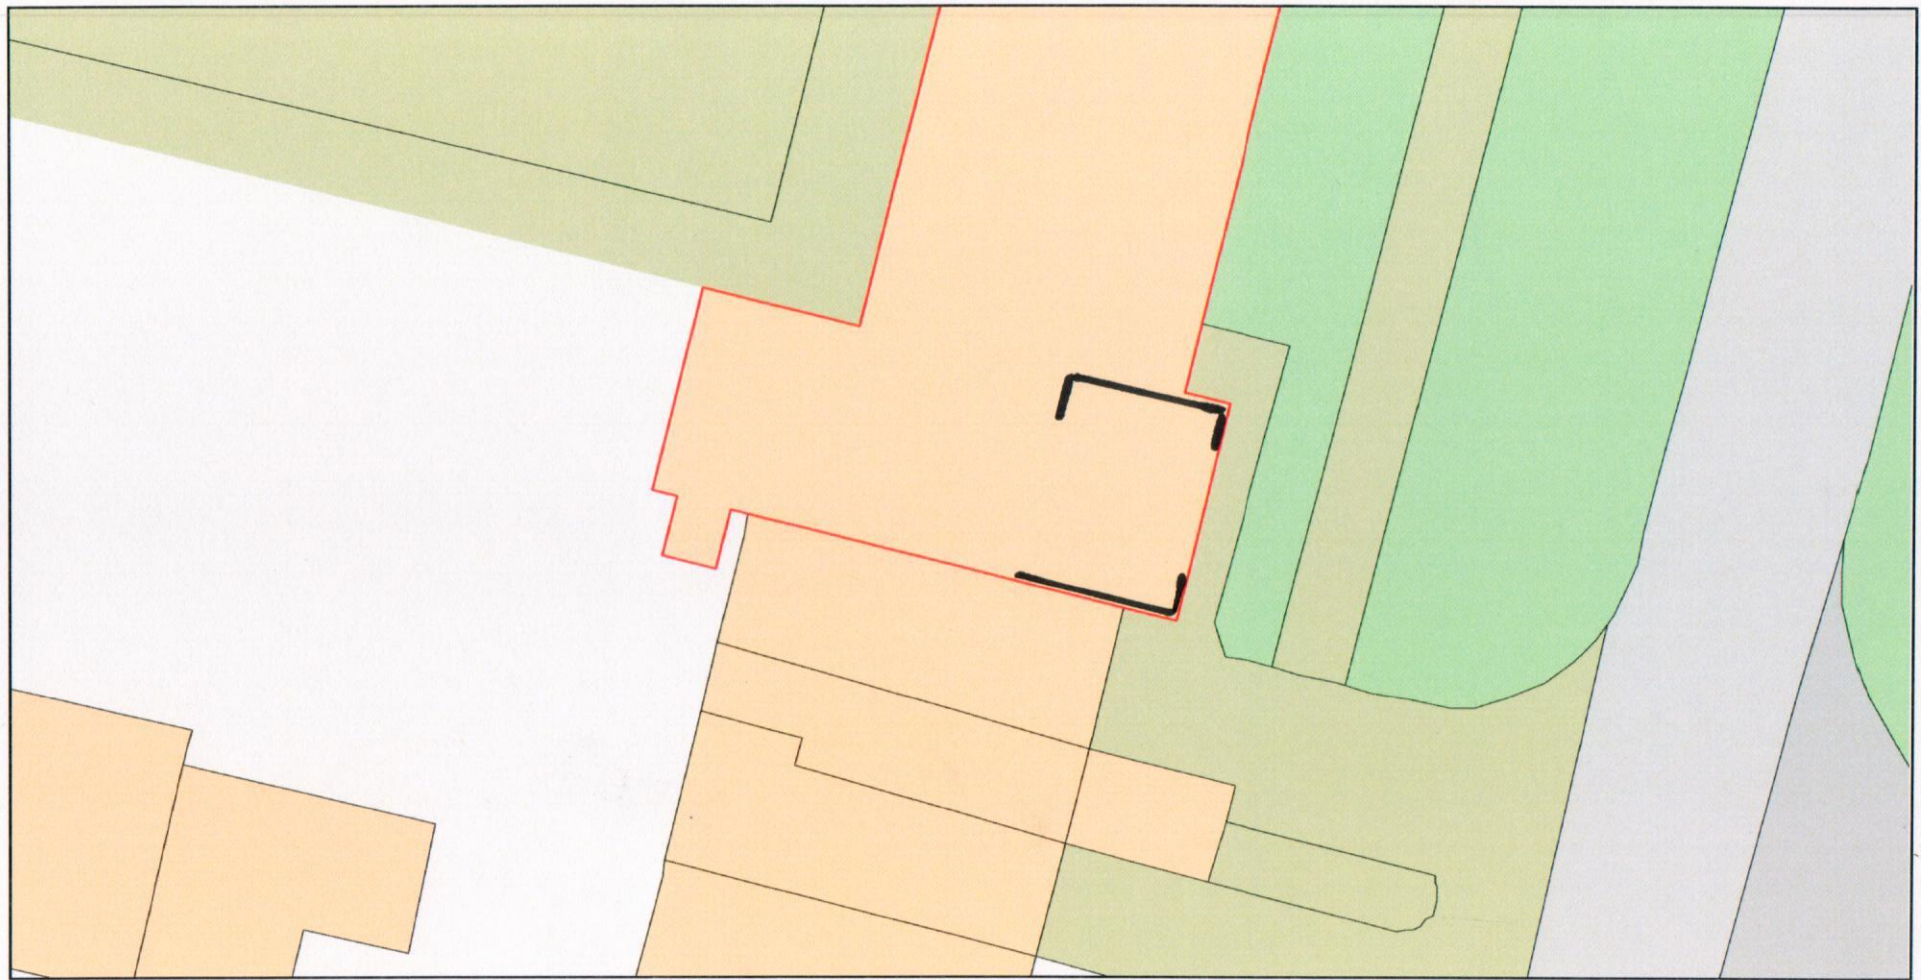

0 10
Metres



Plan Produced for: Gillette UK Limited

Date Produced: 19 Mar 2021

Plan Reference Number: TQRQM21078101845732

Scale: 1:200 @ A4

© Crown copyright and database rights 2019 OS 100042766

