


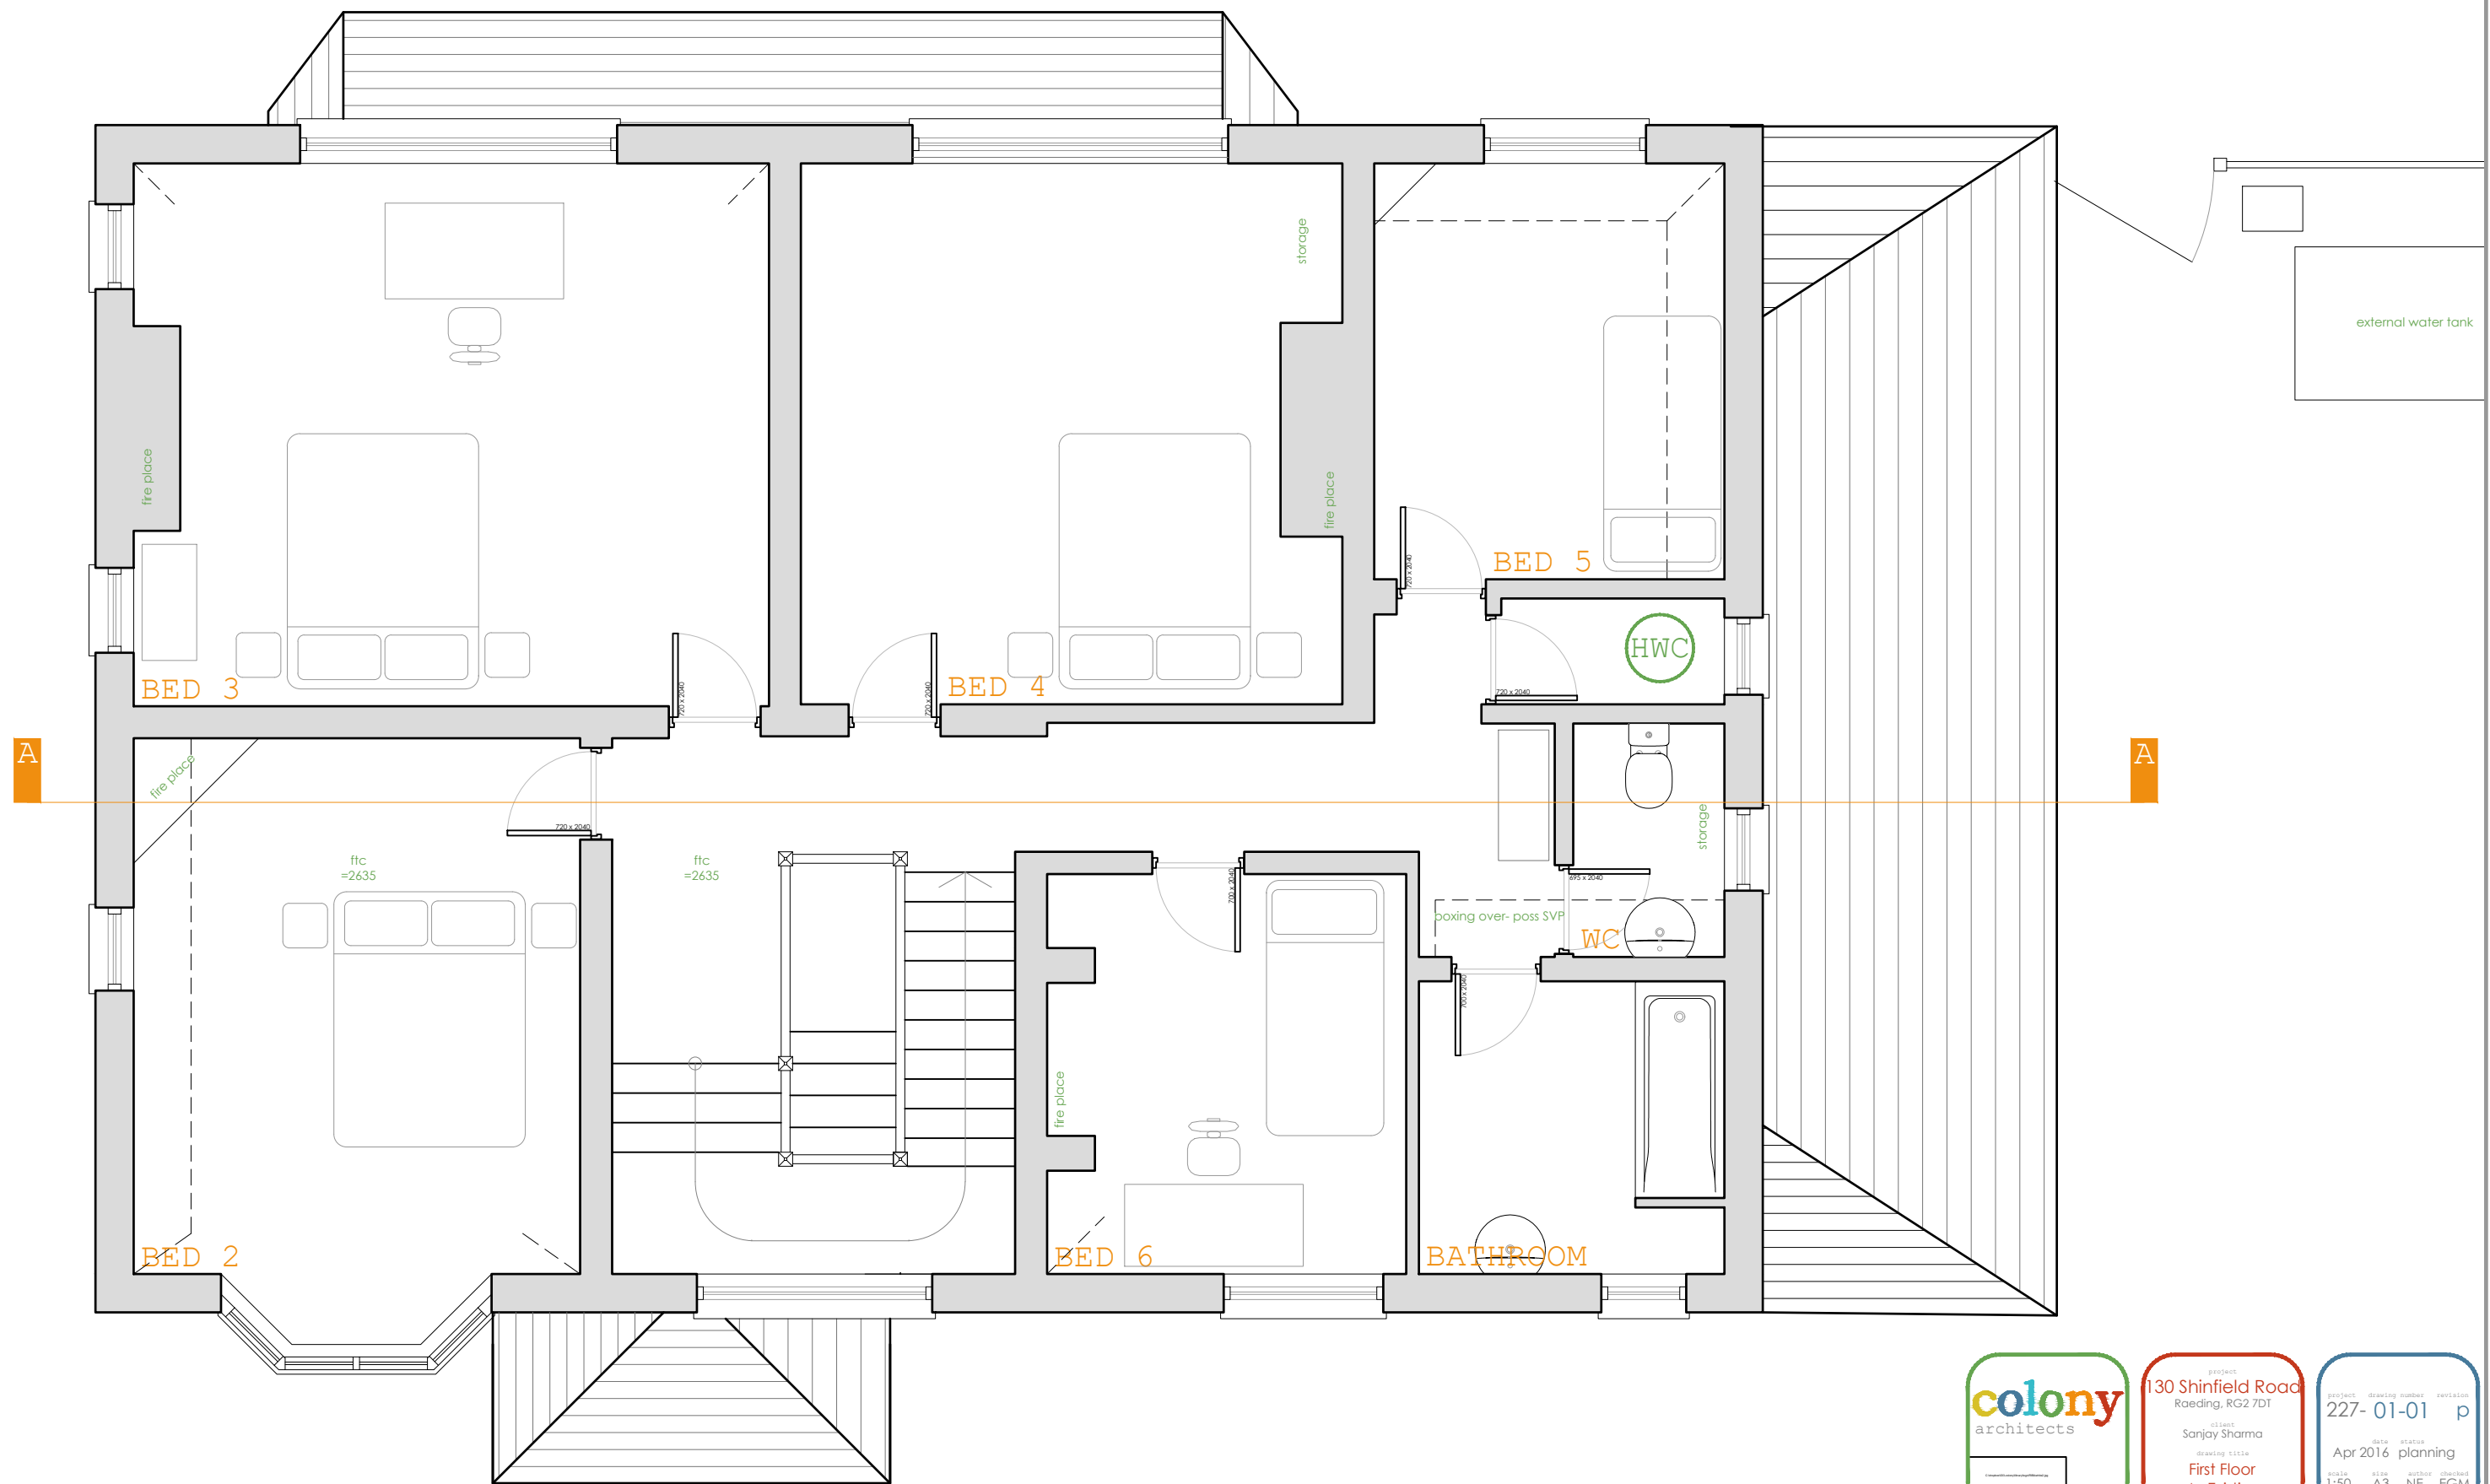

130 Shinfield Road
Reading, RG2 7DT

client
Sanjay Sharma

drawing title
First Floor
As Existing

project
227- 01-01

date
Apr 2016

status
planning

scale
1:50

size
A3

author
NE

checked
EGM

© 2015 colony architects

colony architects ltd has undertaken this survey and prepared this drawing to a level of accuracy commensurate with the scale indicated on the drawing. any dimensions extracted should be treated accordingly.

Unless indicated do not use this drawing to produce any fabrication drawings, cutting lists or schedules of works, including setting out dimensions.

colony architects ltd is a collaborative of architects and designers with an agenda to find out more visit our beautiful website

www.colonyarchitects.com

contact: design@colonyarchitects.com

stu 07990 515372 intermezzo
ed 07779 255328 working road
guildford surrey gu1 1ge