


Ordnance Survey map extract
based upon Landranger map series
with the permission of the controller of
Her Majesty's Stationery Office
Licence No. 0100023487
Crown copyright.

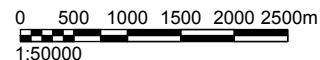


SITE PHOTOGRAPH

The drawings comply with TEF & Vodafone Standard ICNIRP guidelines.
Designed in accordance with CTIL document: SDN0008

 = Site Access
 = Access Route

— SITE LOCATION

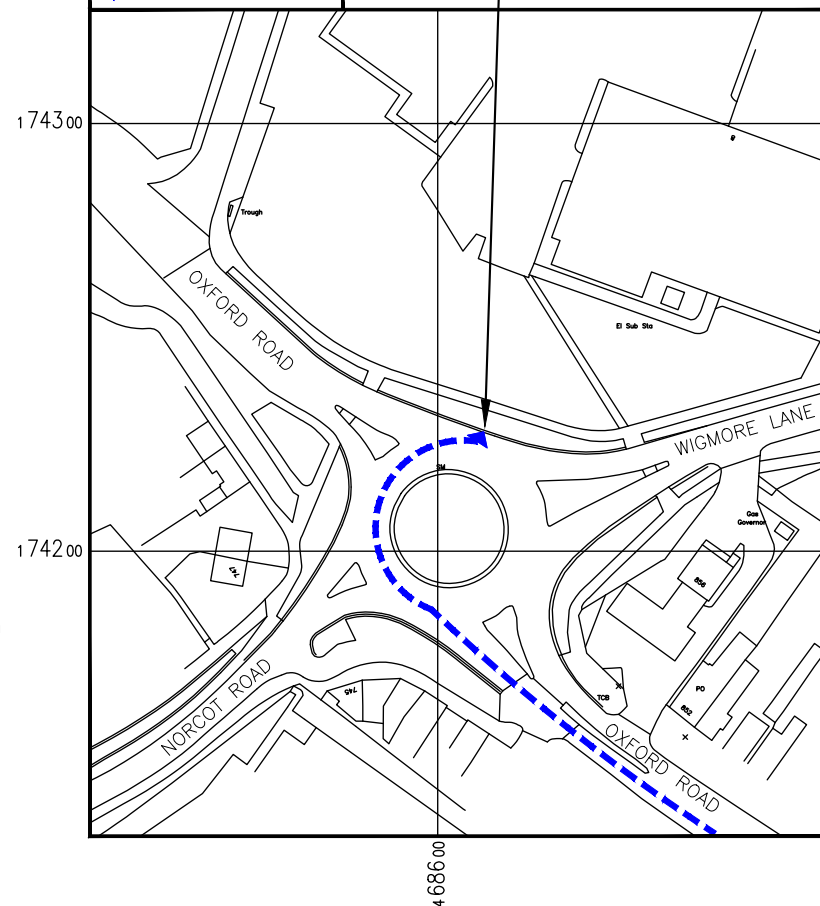

(Scale 1:1250)
Based upon Ordnance Survey map extract
with the permission of the Controller of
Her Majesty's Stationery Office.
Crown copyright.
Licence No. 100020449

0 12.5 25 37.5 50 62.5m
1:1250

DIRECTIONS TO SITE: LEAVE THE M4 AT JUNCTION 12 AND HEAD NORTH ON BATH ROAD. AFTER 5km TURN LEFT ONTO LIEBENROOD ROAD. AT THE ROUNDABOUT TAKE THE SECOND EXIT ONTO WAVERLEY ROAD. FOLLOW WAVERLEY ROAD TO THE END AND TURN LEFT ONTO OXFORD ROAD. FOLLOW THE ROAD FOR 400m AND AT THE ROUNDABOUT THE SITE IS LOCATED TO THE NORTH.

NOTES:

A	Issued for Approval	MF	RWB	19.11.20
REV	MODIFICATION	BY	CH	DATE



Cell Name		Opt
OXFORD ROAD		A
Cell ID No		
CTIL	TEF	VF
30452900	N/A	20716

Site Address / Contact Details

OXFORD ROAD
READING
BERKSHIRE
RG30 6YD

Drawing Title:	SITE LOCATION MAPS
----------------	--------------------

Purpose of issue:	PLANNING	Dwg Rev:
-------------------	----------	-------------

Drawing Number:	100	A
-----------------	-----	---

Surveyed By: MF		Original Sheet Size: A3		Pack Issue:
Drawn: MF	Date: 26.04.19	Checked: RWR	Date: 26.04.19	B