




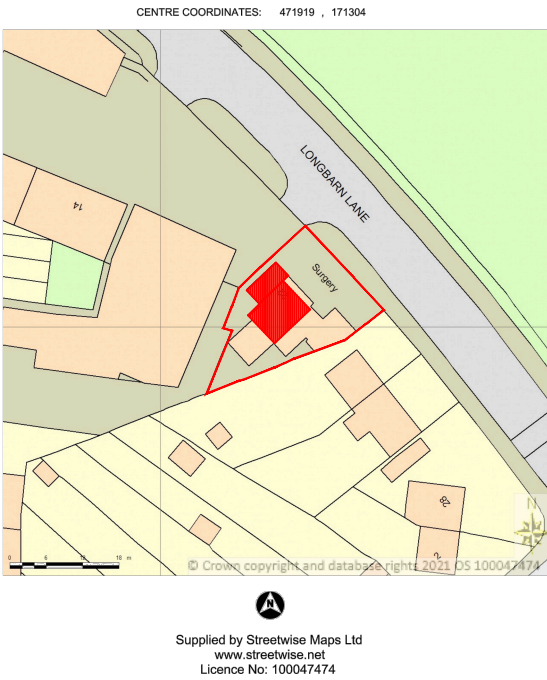

LOCATION PLAN
SCALE 1:1250@A3

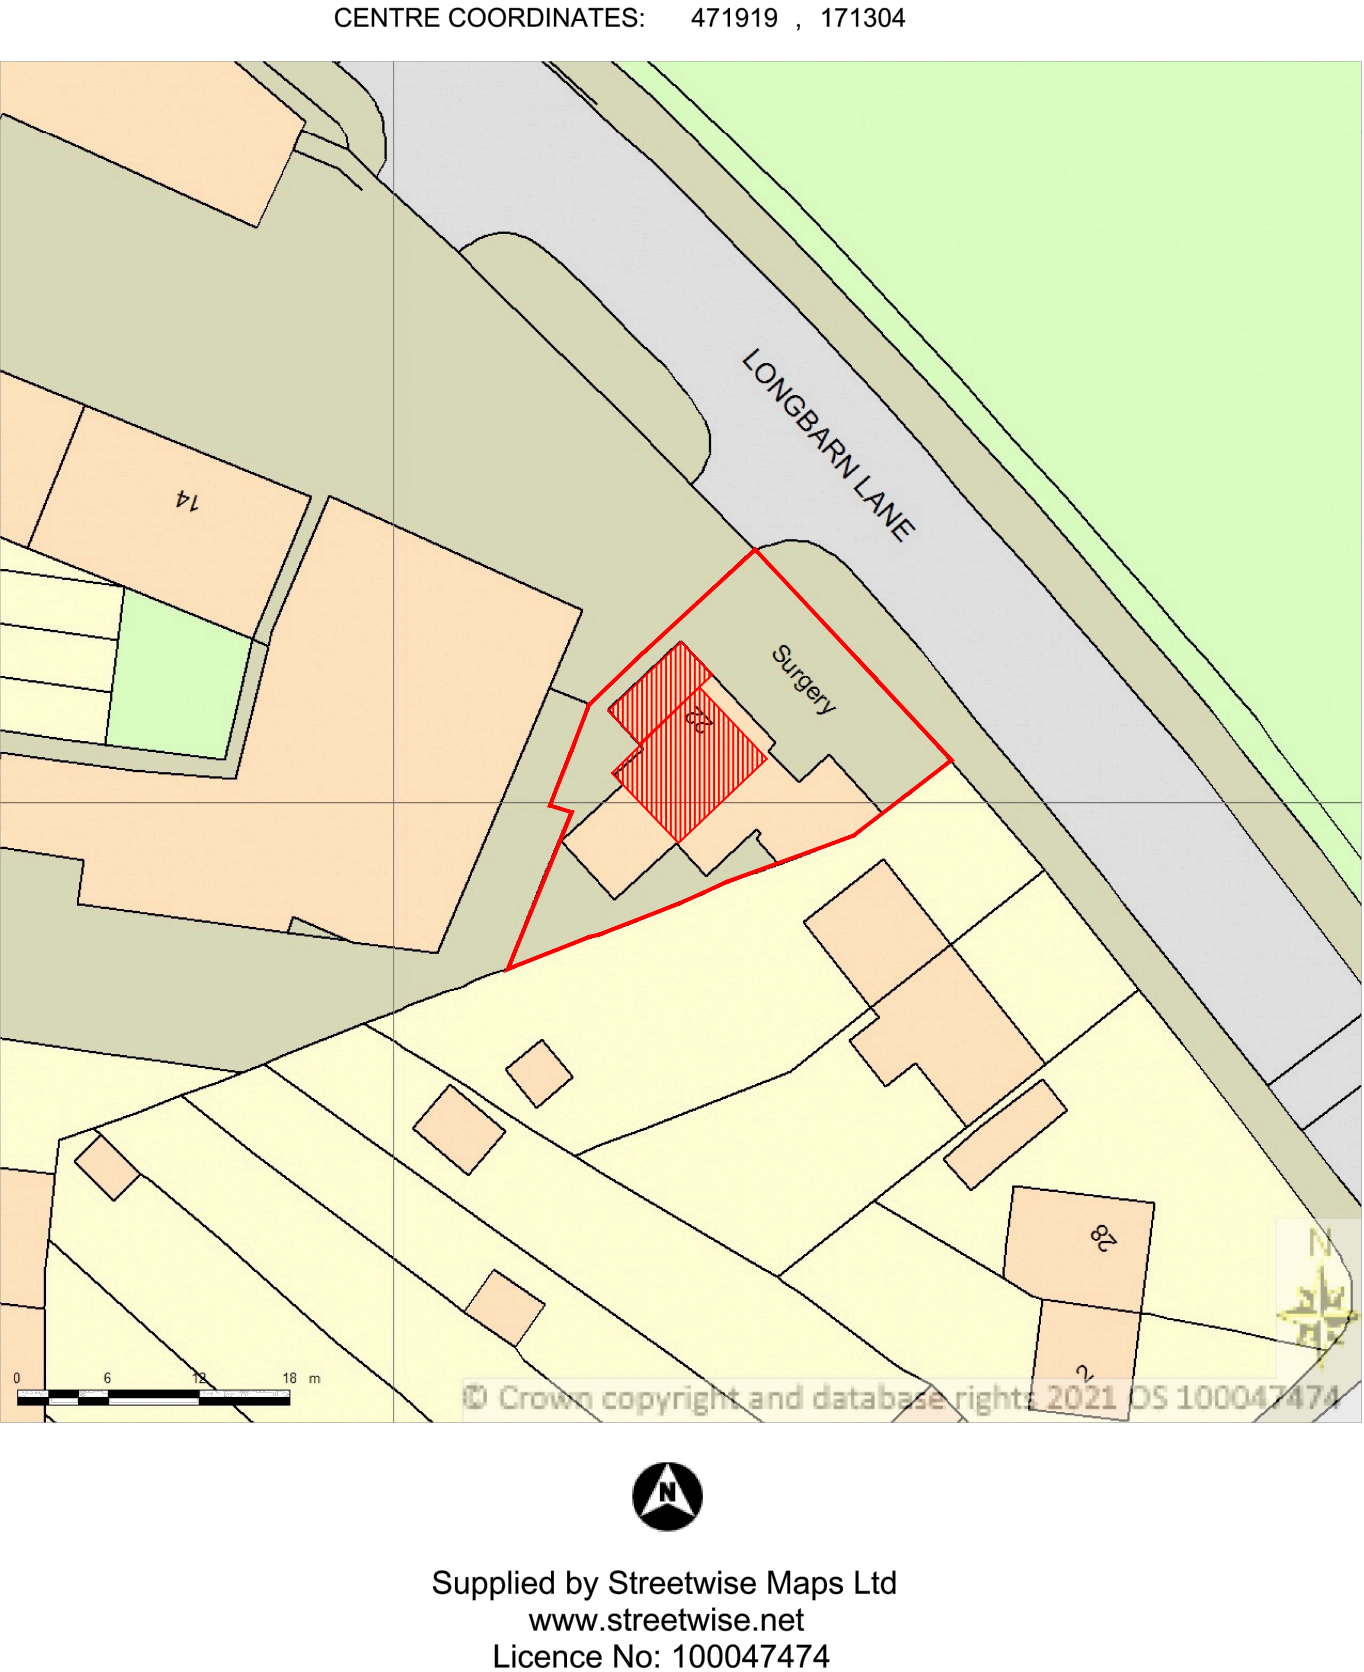

BLOCK PLAN
SCALE 1:500@A3

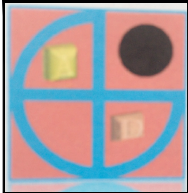

PROJECT:

PROPOSED LOFT CONVERSION AND SIDE EXTENSION

22 Longbarn Lane
Reading

DRAWN BY:	P.S.
DATE:	16/06/2021
SCALE:	AS SHOWN@A3
FILENAME:	21041

DRAWING TITLE:	
LOCATION AND BLOCK PLAN	
DRAWING NUMBER:	LL-01

ArchDezine Limited
archdeziner7@gmail.com