


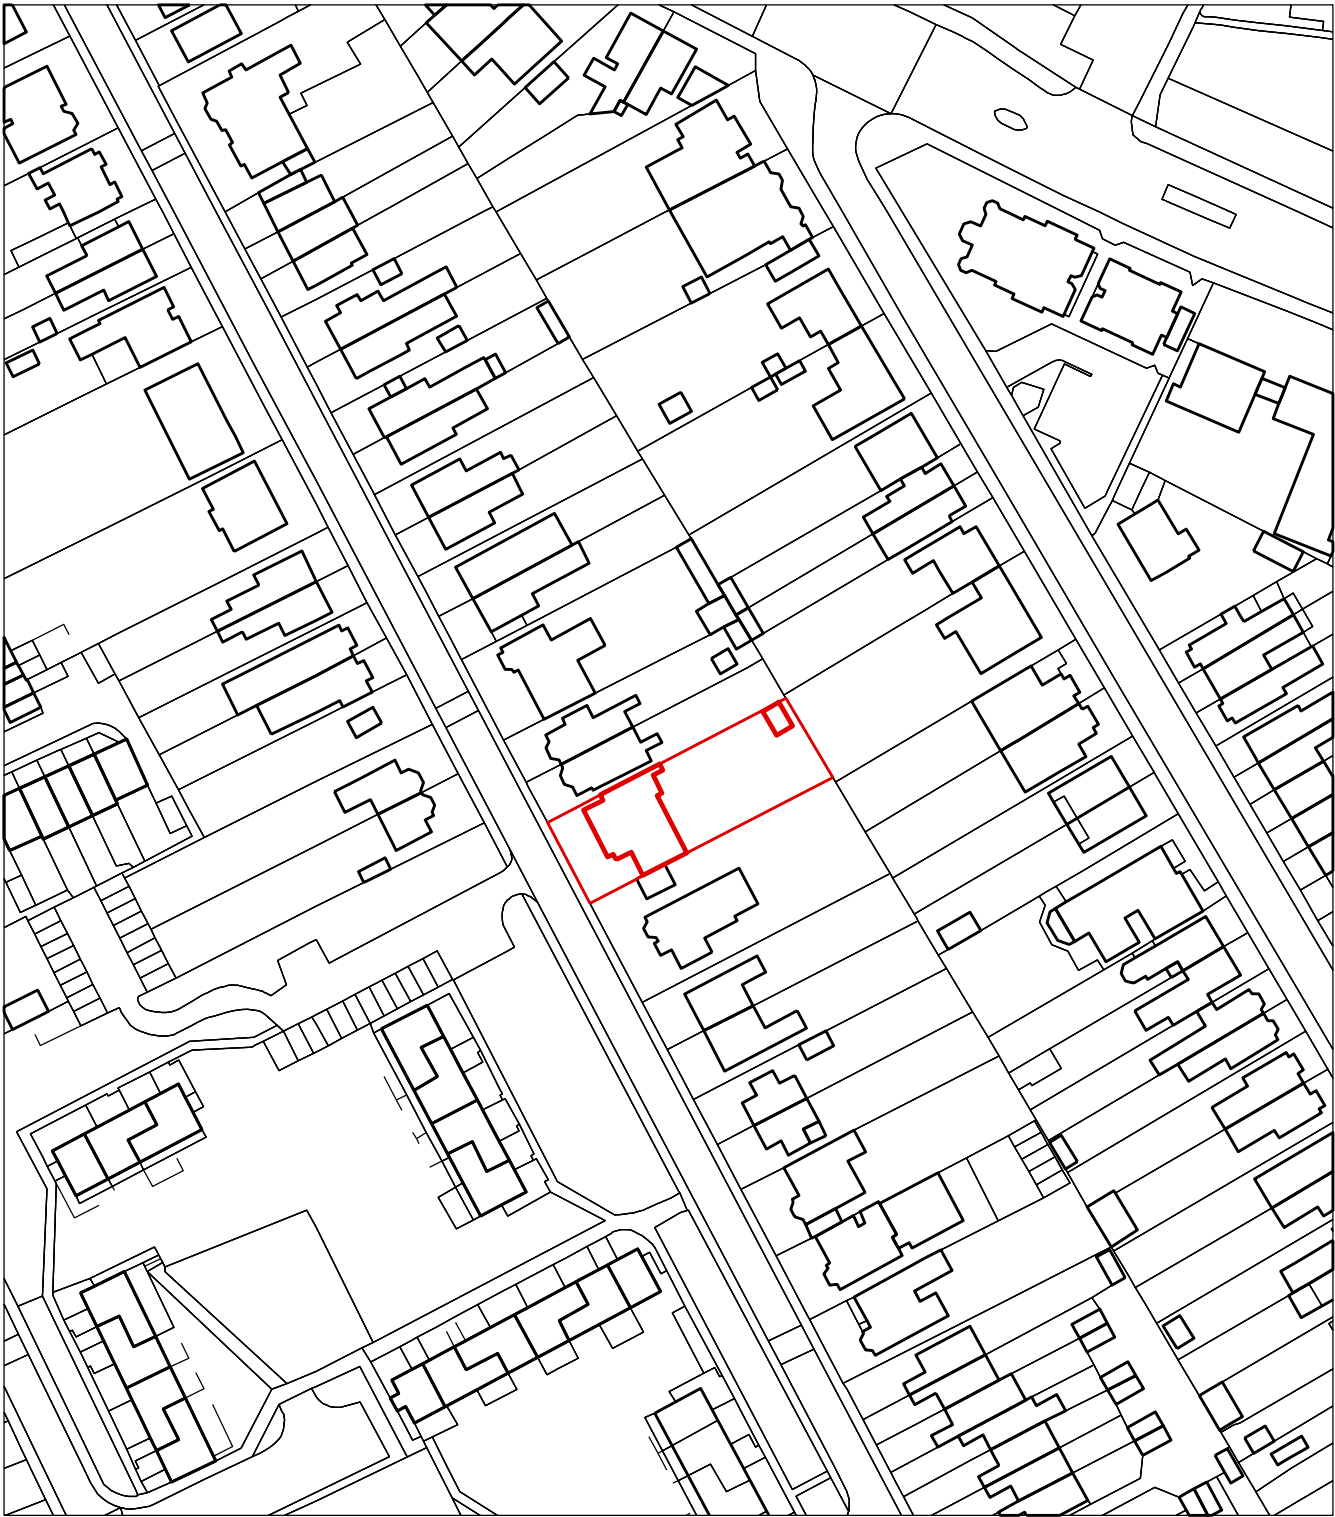

- Property boundary
- Existing buildings

Comments:

General notes:

Do not scale from drawings.
Areas to be recorded immediately to the method.
To be made available for the relevant Authority, Section and
Standard and new drawings.
If the data, text and other information has been compiled
from other sources.
All dimensions to be checked on site.

00	25/08/20	Planning Issue	AH	CHW
Rev.	Date	Drawn/Checked	Drawn	Checked



harveywood

Email: info@harveywood.com
www: www.harveywood.com

Project: **Bulmershe Road Reading** Project number: **001**
Client: **Ciaran and Hanna Deeney**

Drawing name:	Drawing number:
Existing Location plan 25 Bulmershe Road	P_02_00
Date: 25/08/2020	Issue: 00
Scale / Format: 1:1250 / A3	
Drawn / Checked: AH / CHW	
Approved:	
CAD Reference:	